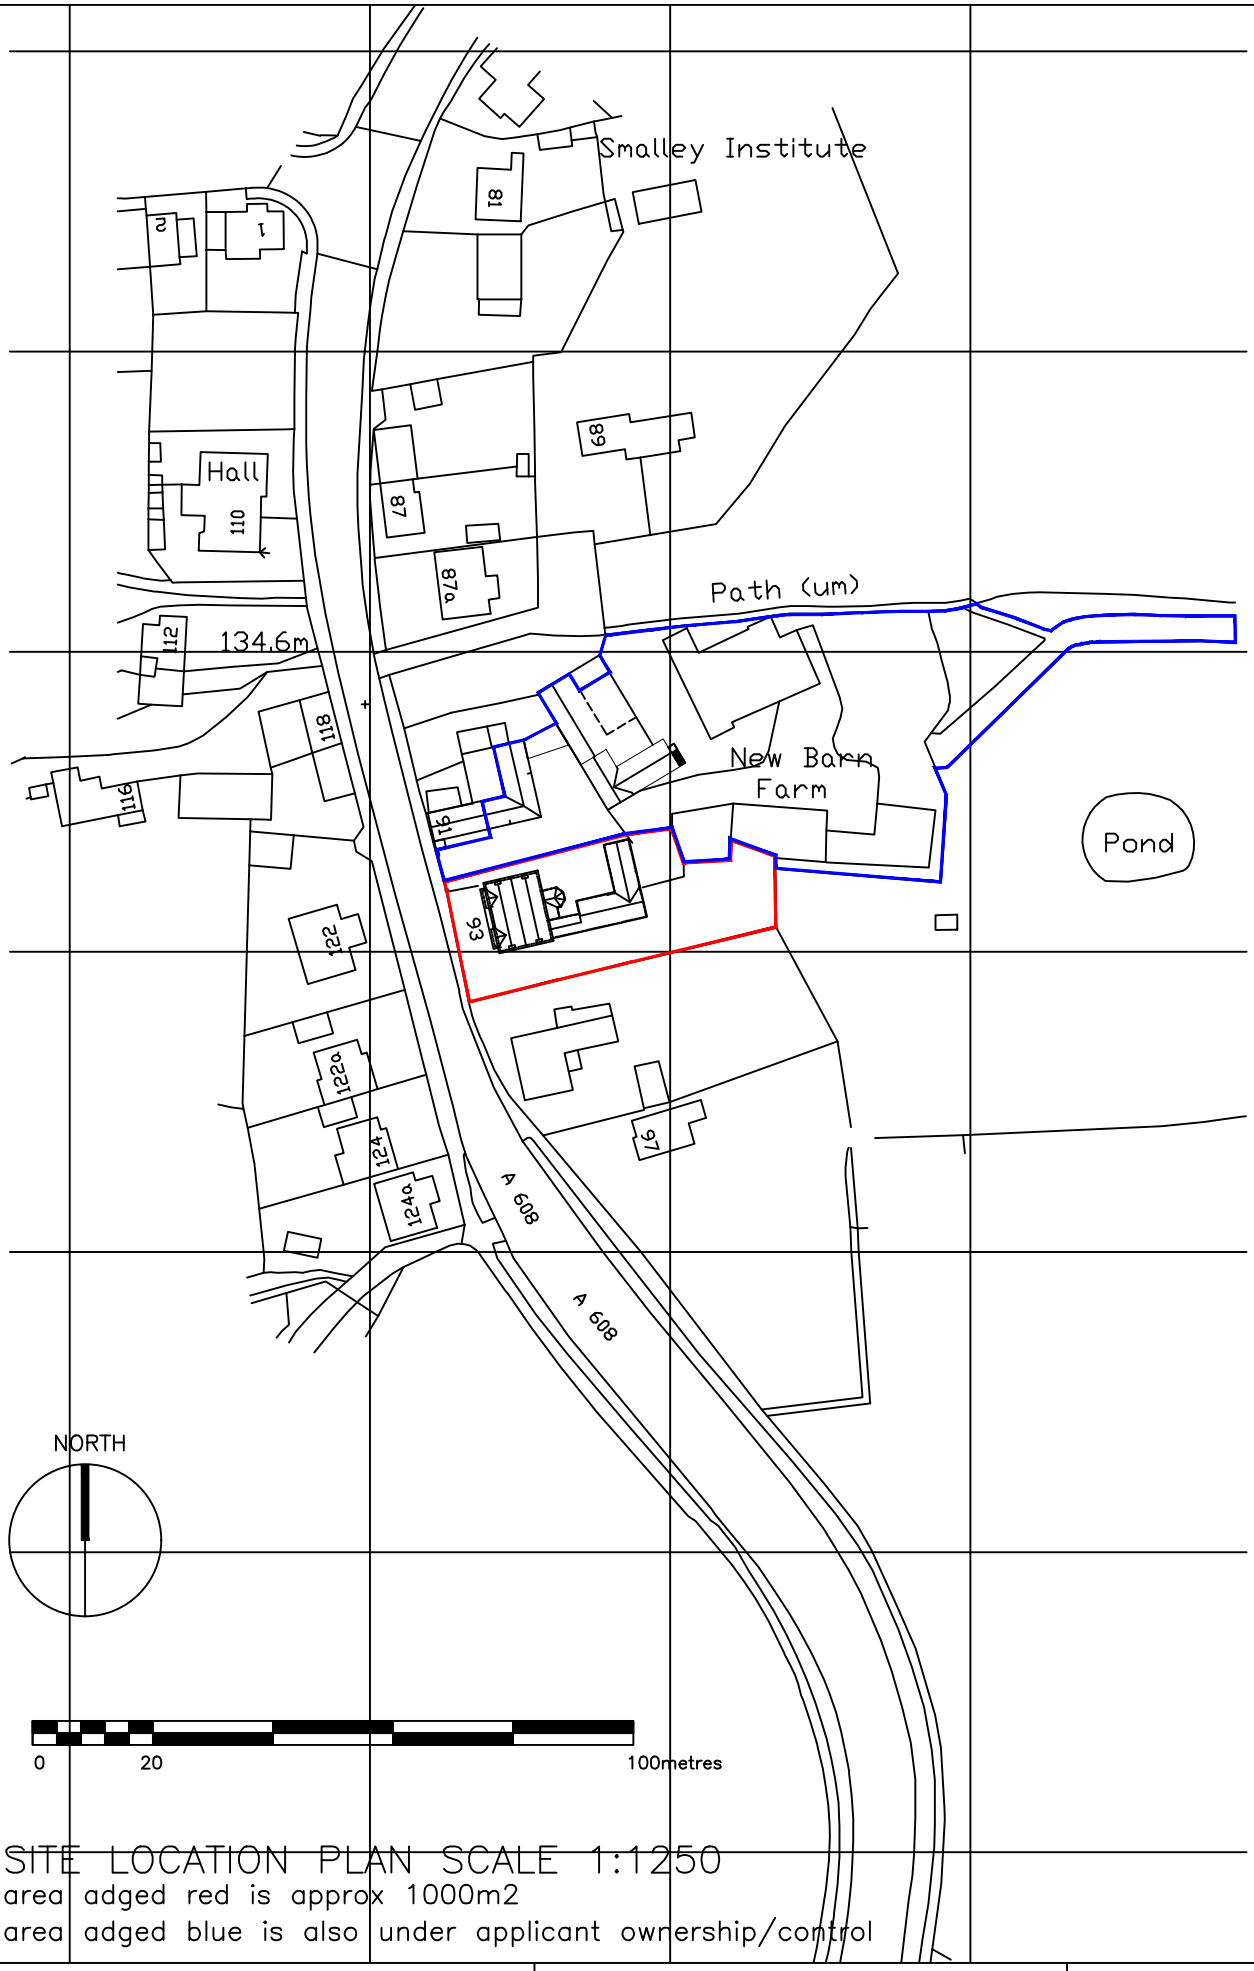

SITE LOCATION PLAN SCALE 1:1250

area adged red is approx 1000m2

area adged blue is also under applicant ownership/control

RIBA Chartered Practice

David McPhee Chartered Architect

1 Rutland Drive Mickleover Derby DE3 9FW Tel- 01332 988279 E mail- dave@davidmcpheearchitect.co.uk

AMENDENTS
A roof plan added DM 01 04 22

PROJECT NAME Extension and Alterations to Dwelling 93 Main Road Smalley			JOB NO. DMA15-015
DRAWING TITLE Survey as Existing Location Plan as Existing.			DWG NO. EX 81 06
SCALE 1:1250	DRAWN BY DMcPhee	DATE Jan 22	REV. A

This drawing is copyright
Contractor must check all dimensions on site, working only from grid & figure dimensions.
Any discrepancies are to be reported to the designer before work commences.