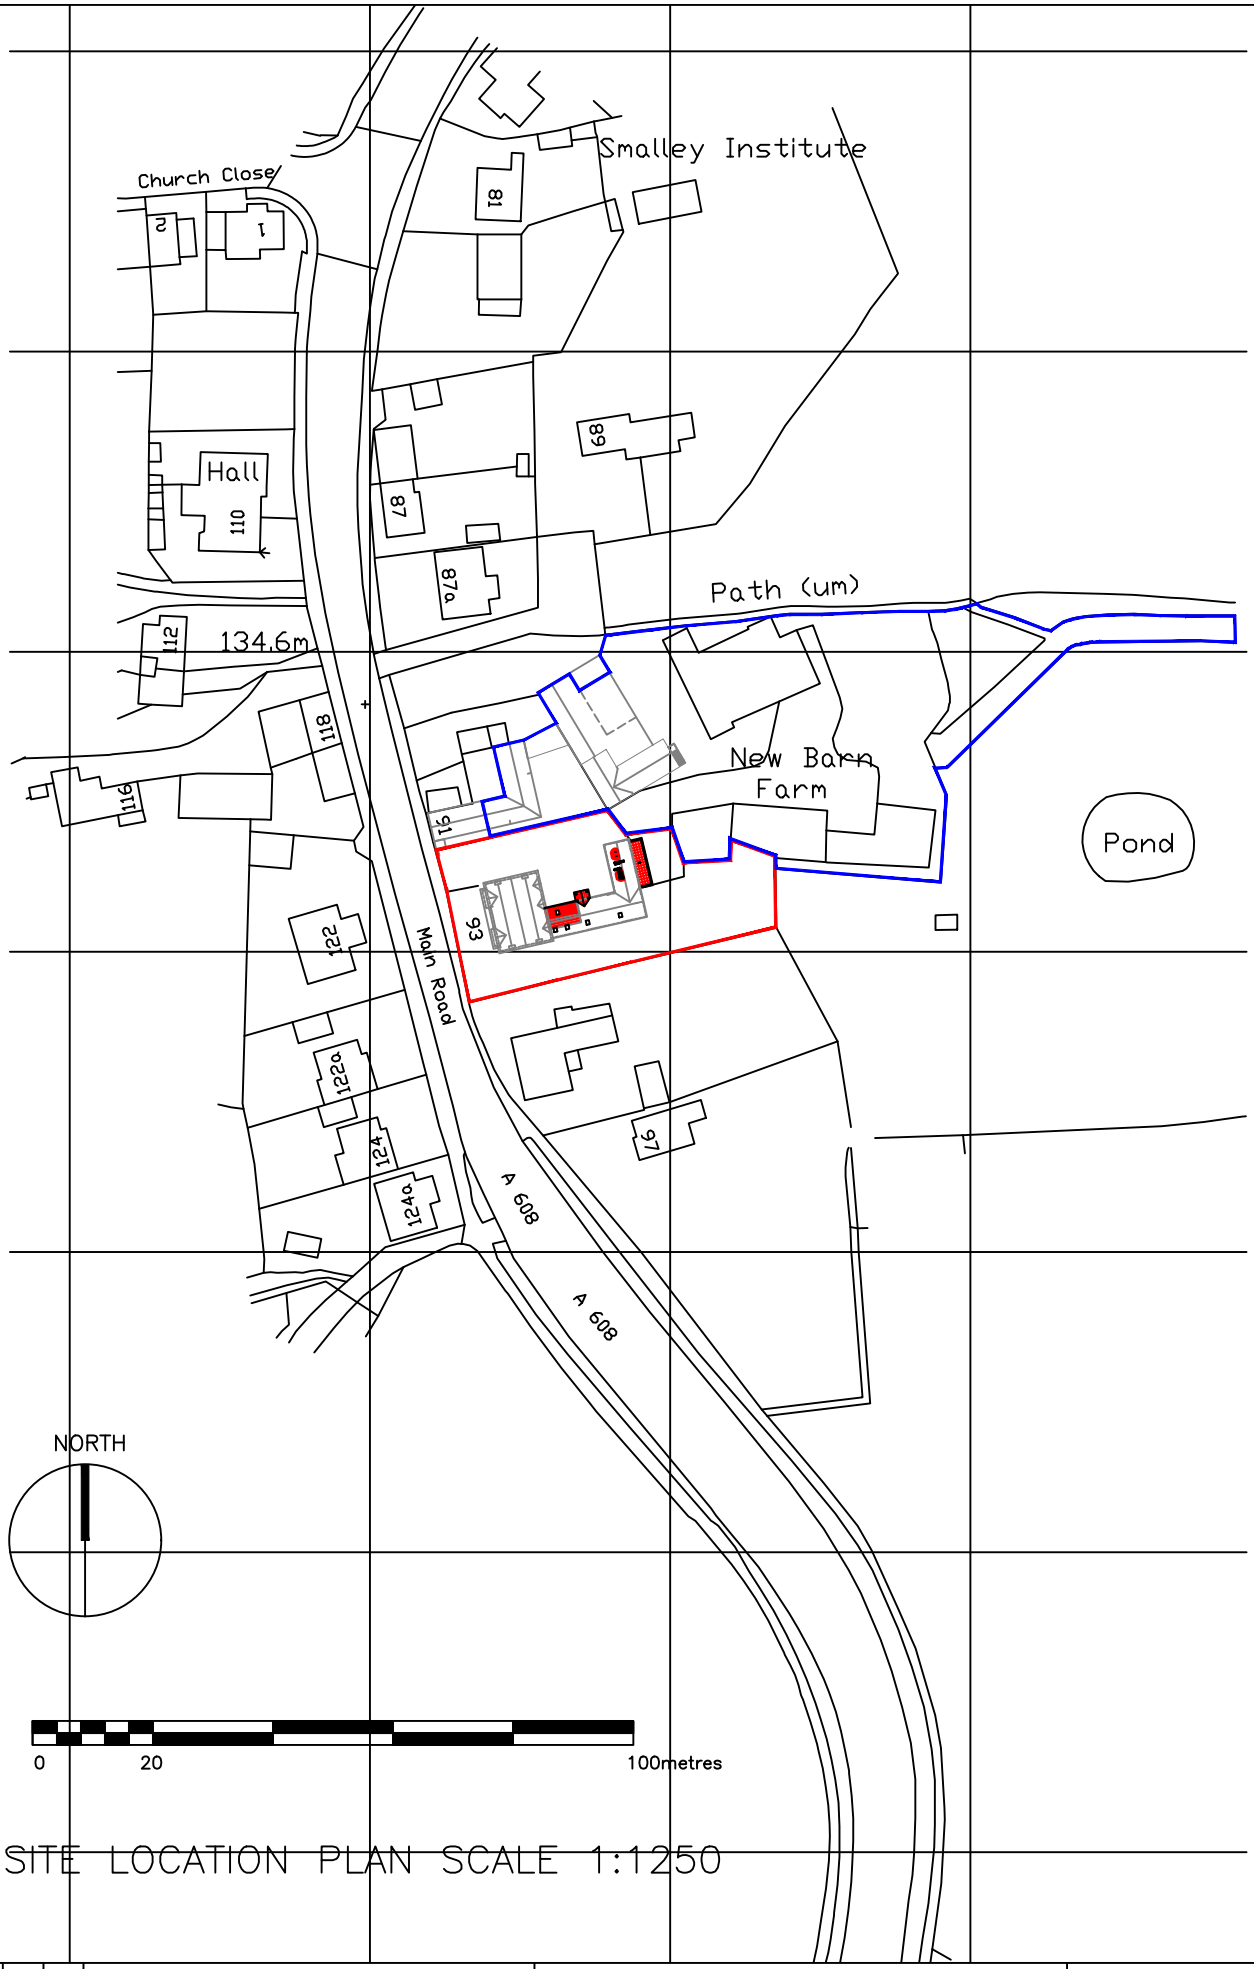

SITE LOCATION PLAN SCALE 1:1250

RIBA Chartered Practice

David McPhee Chartered Architect

1 Rutland Drive Mickleover Derby DE3 9FW Tel- 01332 988279 E mail- dave@davidmcpheearchitect.co.uk

AMENDENTS
A application red line amended DM 05 04 2022
B road names & existing rear dormers added DM 06 04 22
C garage changed to lounge DM 18/05/2023

PROJECT NAME Conversion of Barns to Dwellings 93 Main Road Smalley			JOB NO. DMA15-015
DRAWING TITLE Scheme Design 04 Location Plan as Proposed.			DWG NO. SK 81 06
SCALE 1:1250	DRAWN BY DMcPhee	DATE 01 04 22	REV. C

This drawing is copyright
Contractor must check all dimensions on site, working only from grid & figure dimensions.
Any discrepancies are to be reported to the designer before work commences.