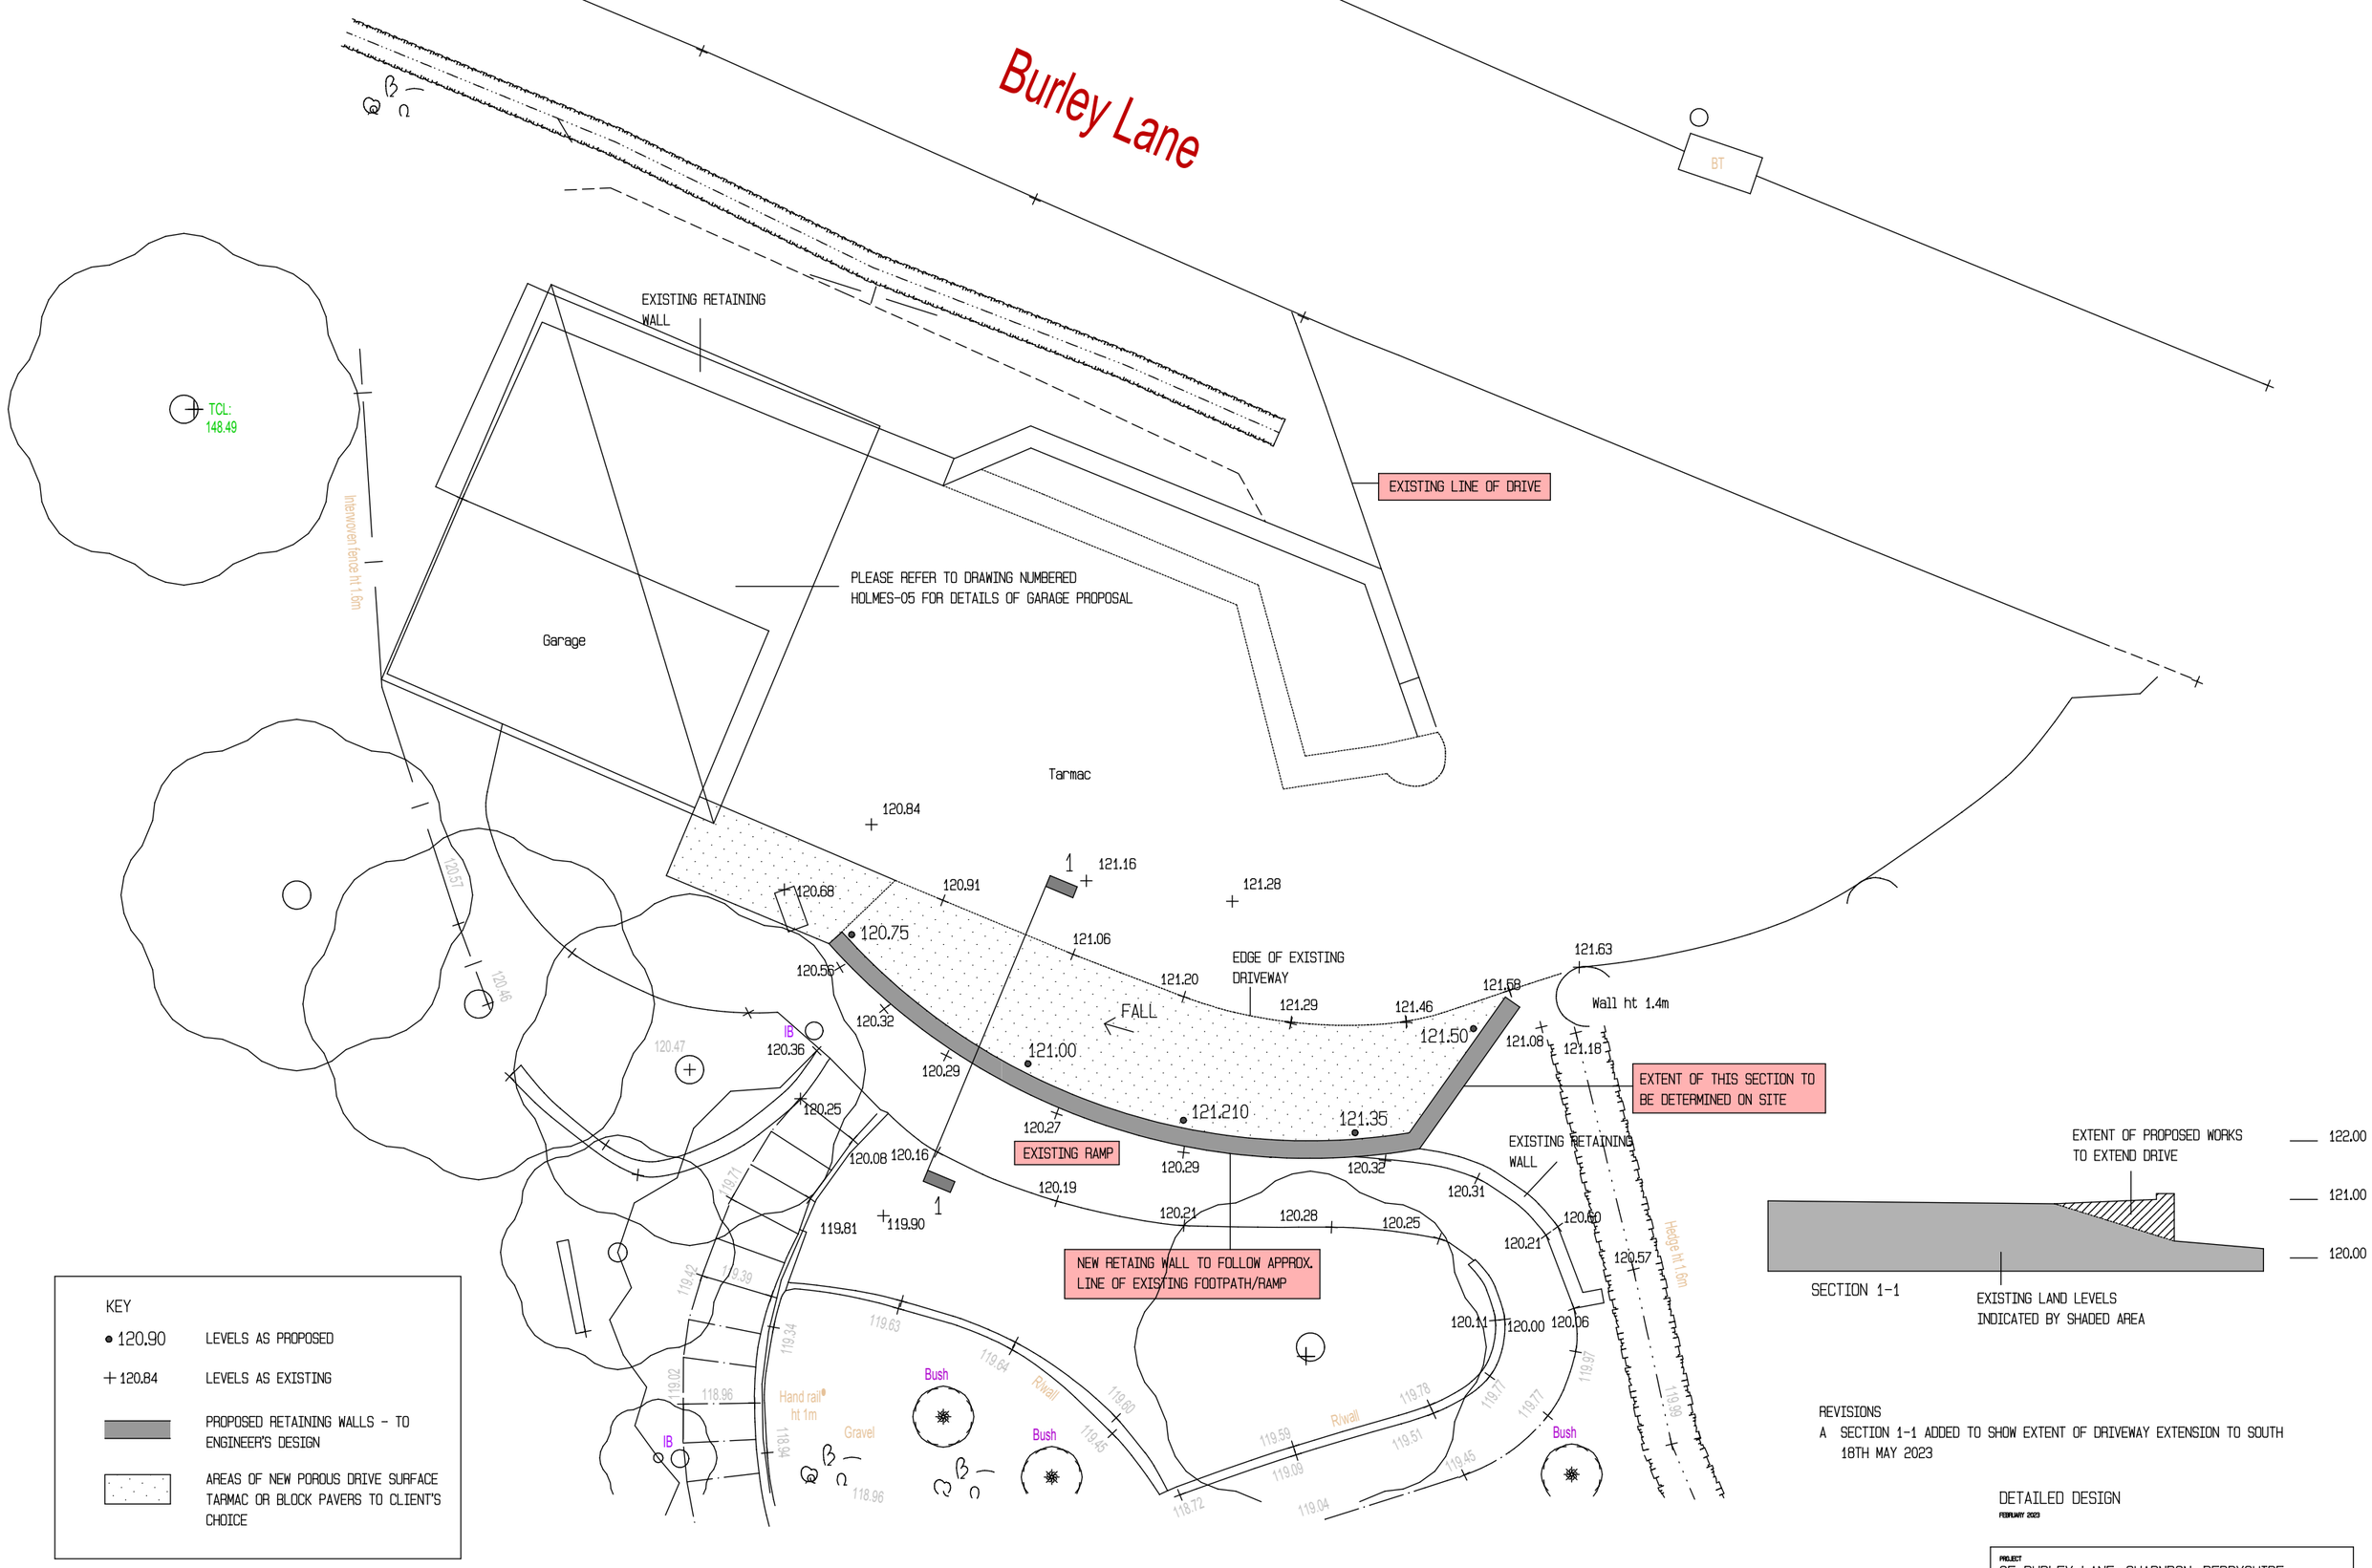

REVISIONS

A SECTION 1-1 ADDED TO SHOW EXTENT OF DRIVEWAY EXTENSION TO SOUTH 18TH MAY 2023

DETAILED DESIGN

FEBRUARY 2023

PROJECT 95 BURLEY LANE, QUARNDON, DERBYSHIRE PROPOSED DRIVE RESHAPING	
DRAWING TITLE DETAILED DESIGN 1-100 @ A3	DWG NO. HOLMES-04A