ANDREW SMITH

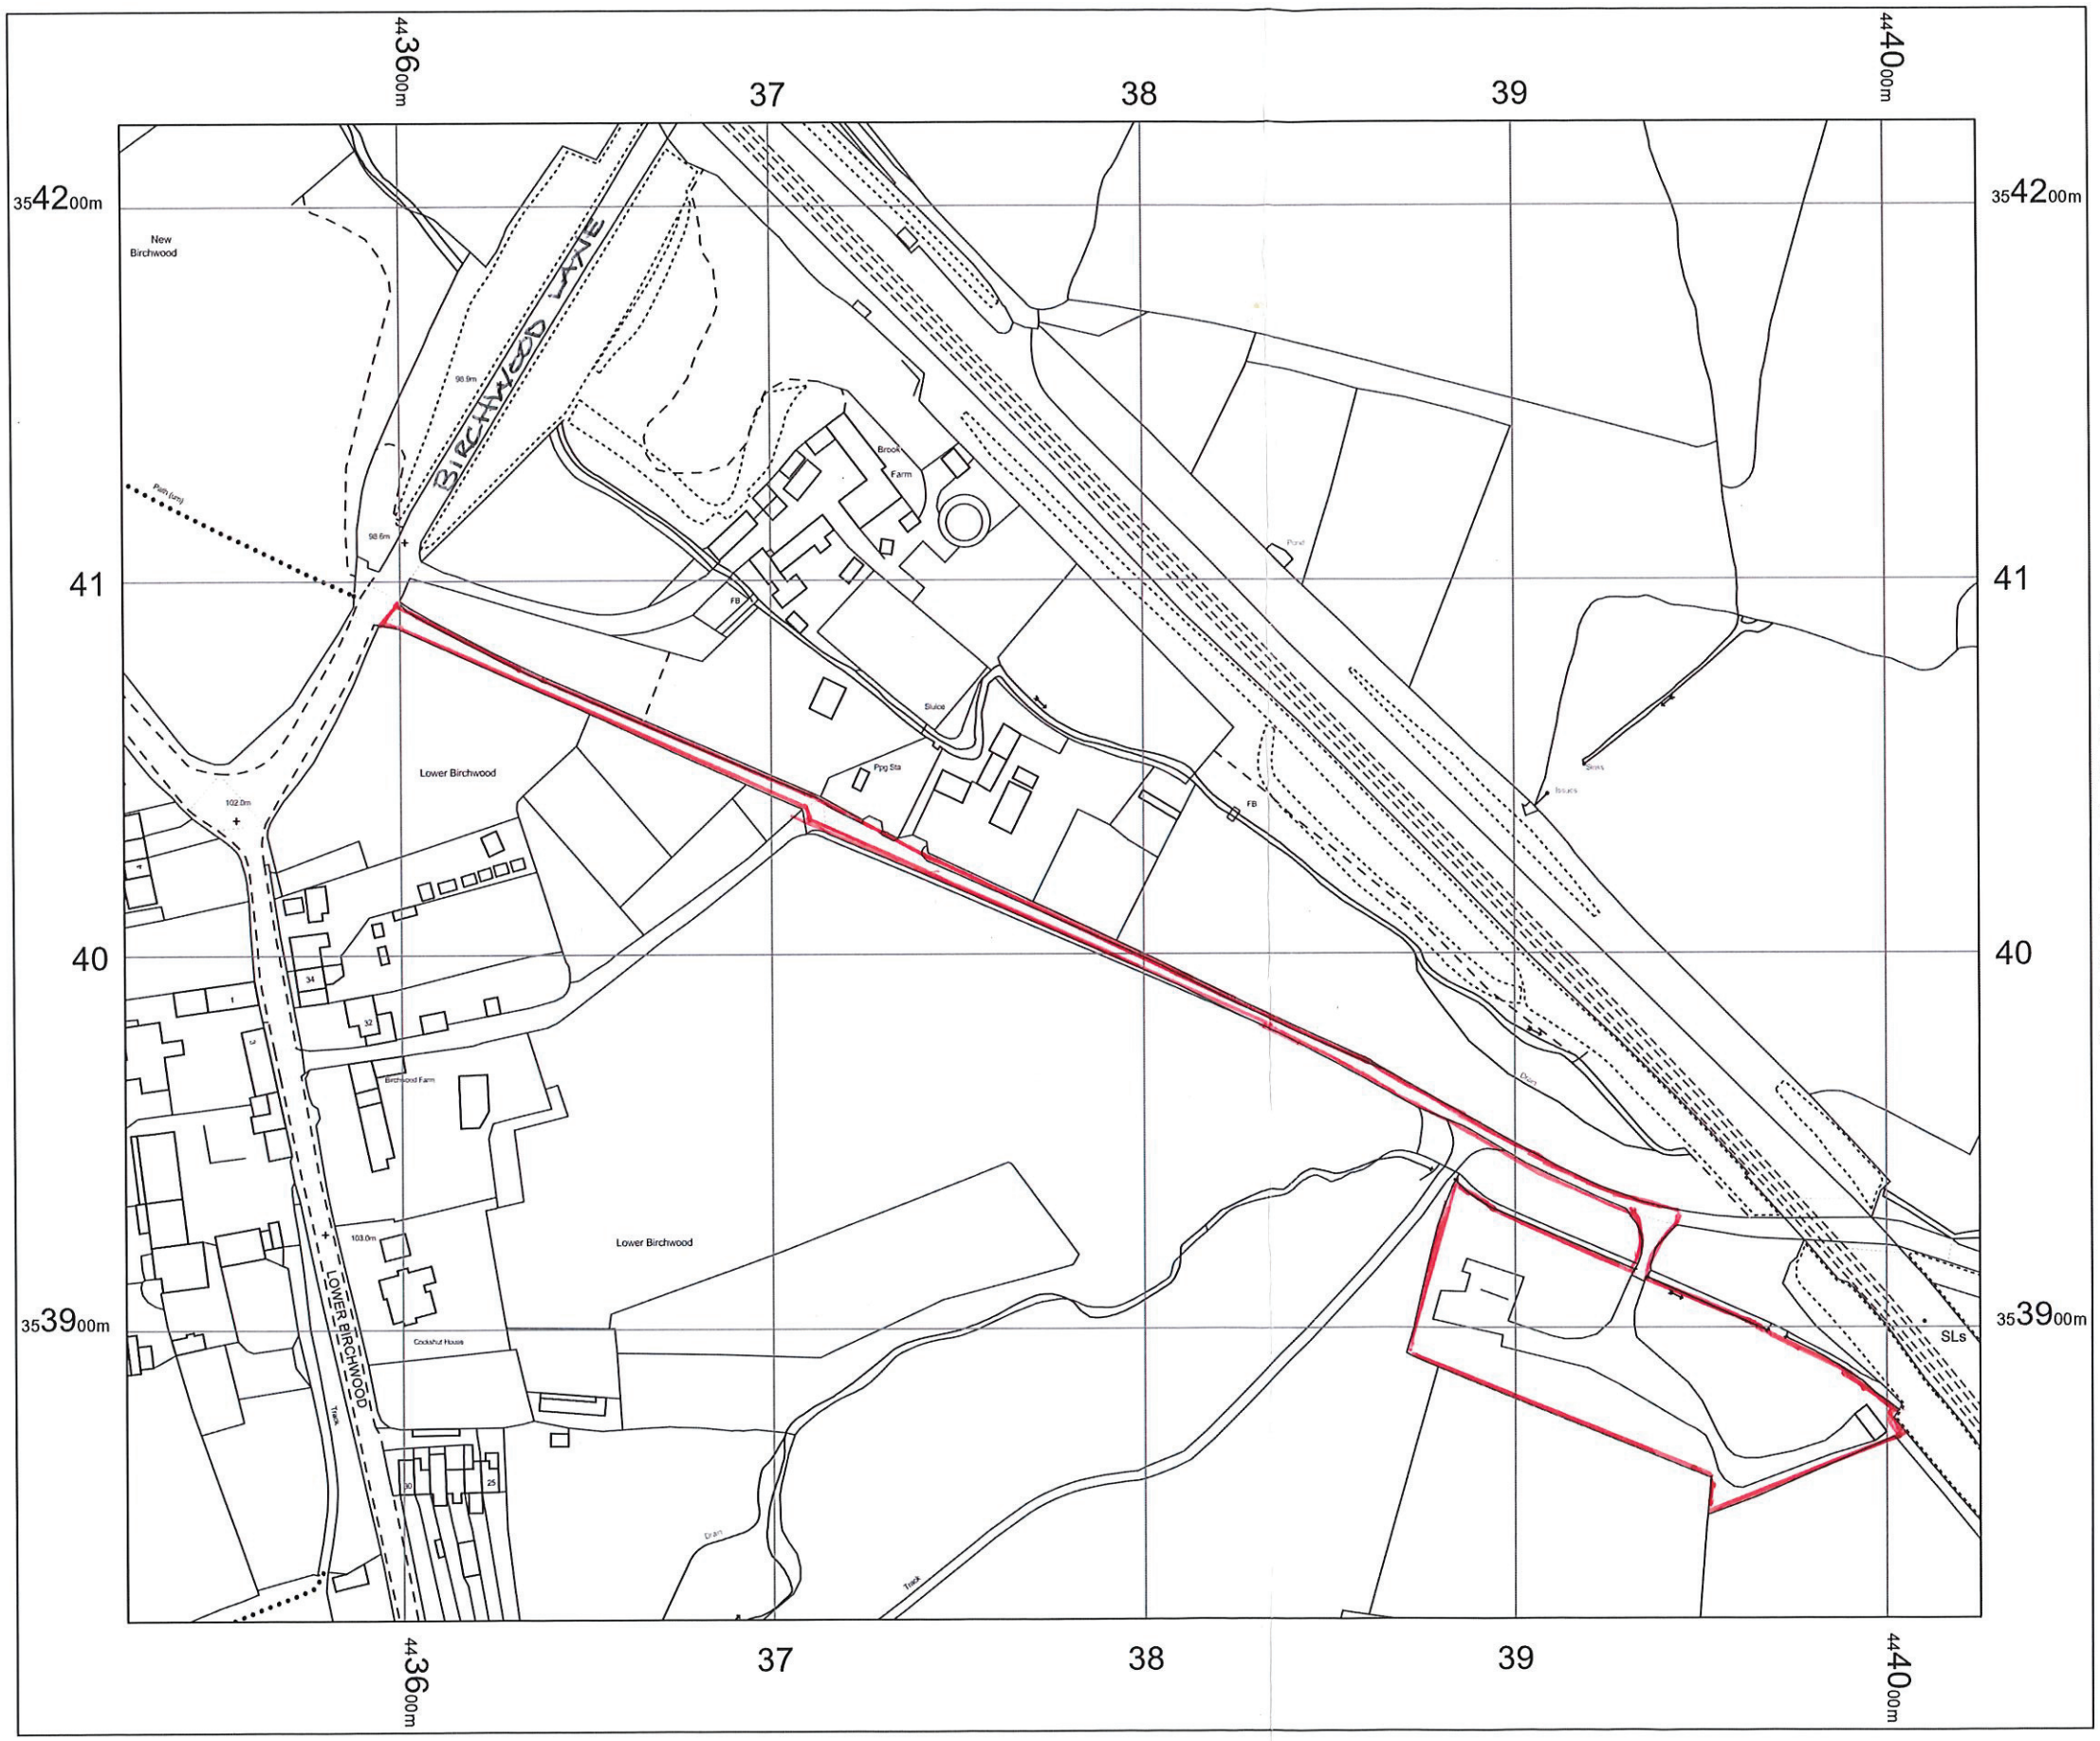

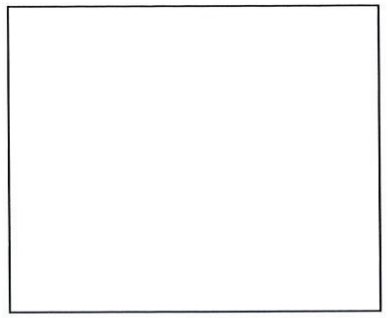

N

LOCATION PLAN
LAND OFF
BIRCHWOOD LANE
SOMERCOTES
DERBYSHIRE

OS MasterMap 1250/2500/10000
scale
Wednesday, May 3, 2023, ID:
BW1-01101470
maps.blackwell.co.uk

1:2500 scale print at A4, Centre:
443775 E, 354022 N

©Crown Copyright Ordnance
Survey. Licence no. 100041041

Ordnance Survey
Licensed Data

BLACKWELL'S
MAPPING SERVICES
PERSONAL & PROFESSIONAL MAPPING
www.blackwellmapping.co.uk
TEL: 0800 151 2612
maps@blackwell.co.uk

BW1-01101470-BW1-01101470.pdf
file:///C:/Users/Nigel%20Rodgers/AppData/Local/Temp/Temp1_01101470-Order_Item_1-87B07...
03/05/2023, 12:51