S.G ARCHITECTURAL DESIGN
Tel: 07817034426. sgarchitecturaldesign@gmail.com.
www.sgarchitecturaldesign.com

5 Sunny Hill
Milford, Belper
DE56 0QR

12 - RIGHT HAND SIDE ELEVATION - A3 1-50


SG PROJECT NO.	PAPER SIZE	DRAWN BY
400	A3	SG

REVISION: PLANNING
SCALES: 1:50

Drawing measurements shall not be obtained by scaling. Verify all dimensions prior to construction. Immediately report any discrepancies on this document to SG ARCHITECTURAL DESIGN.

REV.	DESCRIPTION	DATE	BY	CHK'D
P1	FINAL ISSUE	01-08-22	SG	SG

VERSION 3 -
REAR OUTRIGGER REMOVED
FRONT NEW PITCHED ROOF LOWERED 100mm UNDER RIDGE
EXTENSION REAR AND SIDE NOW RENDERED TO SHOW NEW CONSTRUCTION - STONE TO FRONT AS PER PREVIOUSLY APPROVED SCHEME
WINDOW TO FRONT ELEVATION OF EXTENSION MATCHES EXISTING CENTRAL WINDOW
STONE REPLACES BRICK BELOW DPC

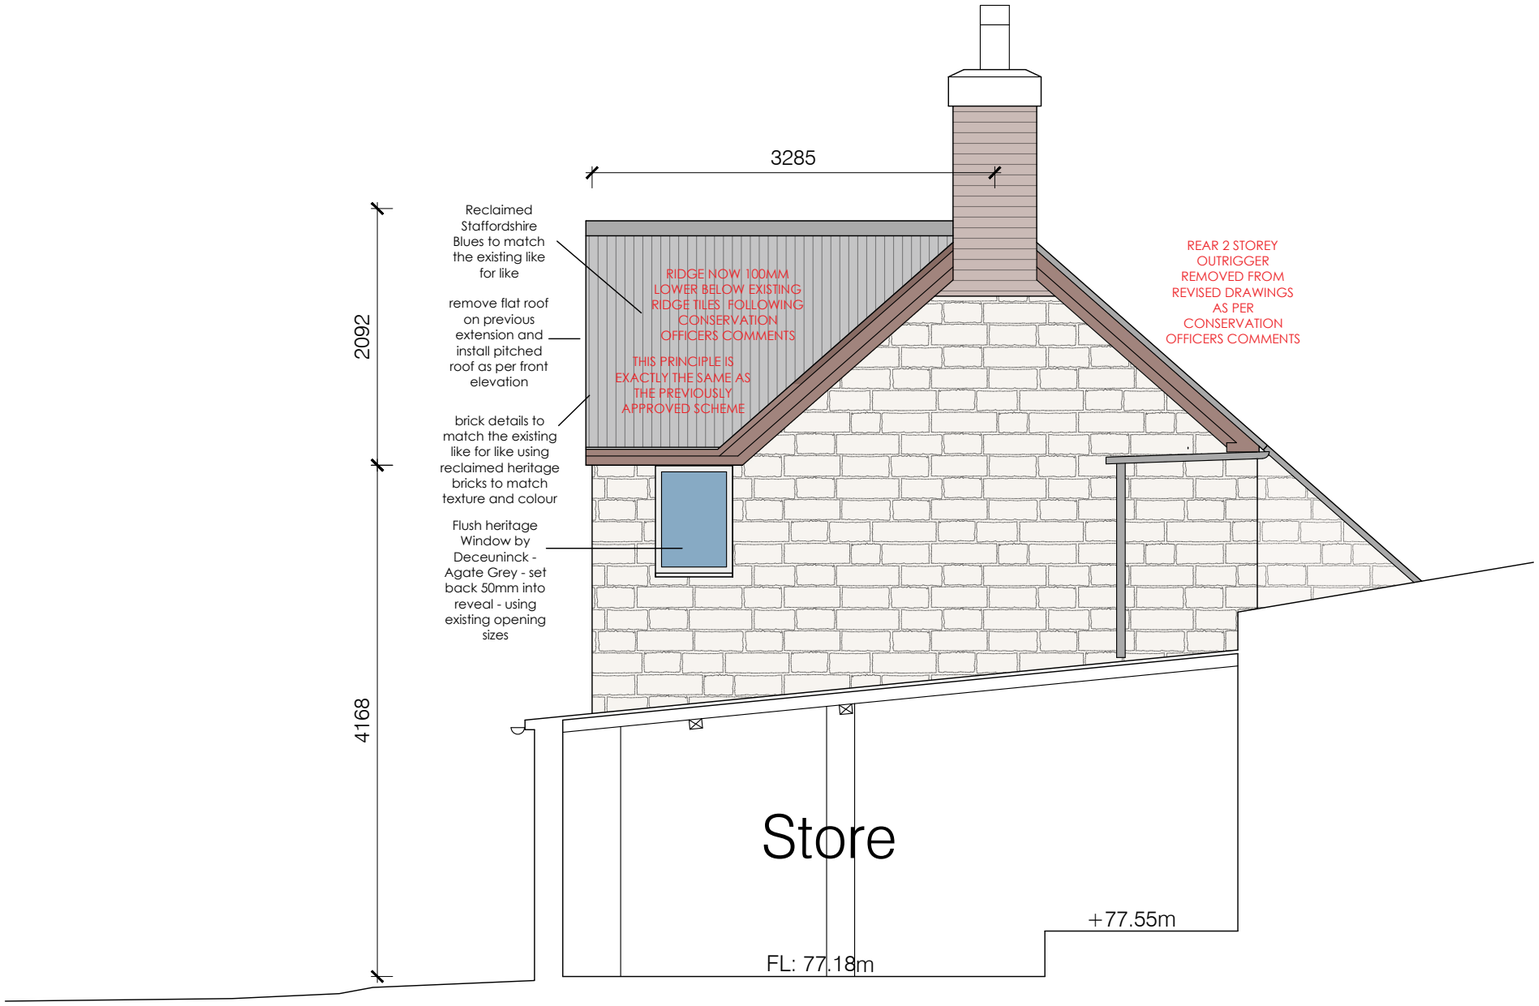

HIGHWAY FACING ELEVATION

Datum: 75.00m.

Elevation D.

Scale 1:50

0 1 2 3 4 5