VERSION 3 -
REAR OUTRIGGER REMOVED
FRONT NEW PITCHED ROOF LOWERED 100mm UNDER RIDGE
EXTENSION REAR AND SIDE NOW RENDERED TO SHOW NEW CONSTRUCTION - STONE TO FRONT AS PER PREVIOUSLY APPROVED SCHEME
WINDOW TO FRONT ELEVATION OF EXTENSION MATCHES EXISTING CENTRAL WINDOW
STONE REPLACES BRICK BELOW DPC

S.G ARCHITECTURAL DESIGN
Tel: 07817034426. sgarchitecturaldesign@gmail.com.
www.sgarchitecturaldesign.com

5 Sunny Hill
Milford, Belper
DE56 0QR


9 - FRONT ELEVATION - A3 1-50

SG PROJECT NO.	PAPER SIZE	DRAWN BY
400	A3	SG
REVISION	SCALES	
PLANNING	1:50	

Drawing measurements shall not be obtained by scaling. Verify all dimensions prior to construction. Immediately report any discrepancies on this document to SG ARCHITECTURAL DESIGN.

REV.	DESCRIPTION	DATE	BY	CHK'D
P1	FINAL ISSUE	01-08-22	SG	SG

EXTENDED SECTION

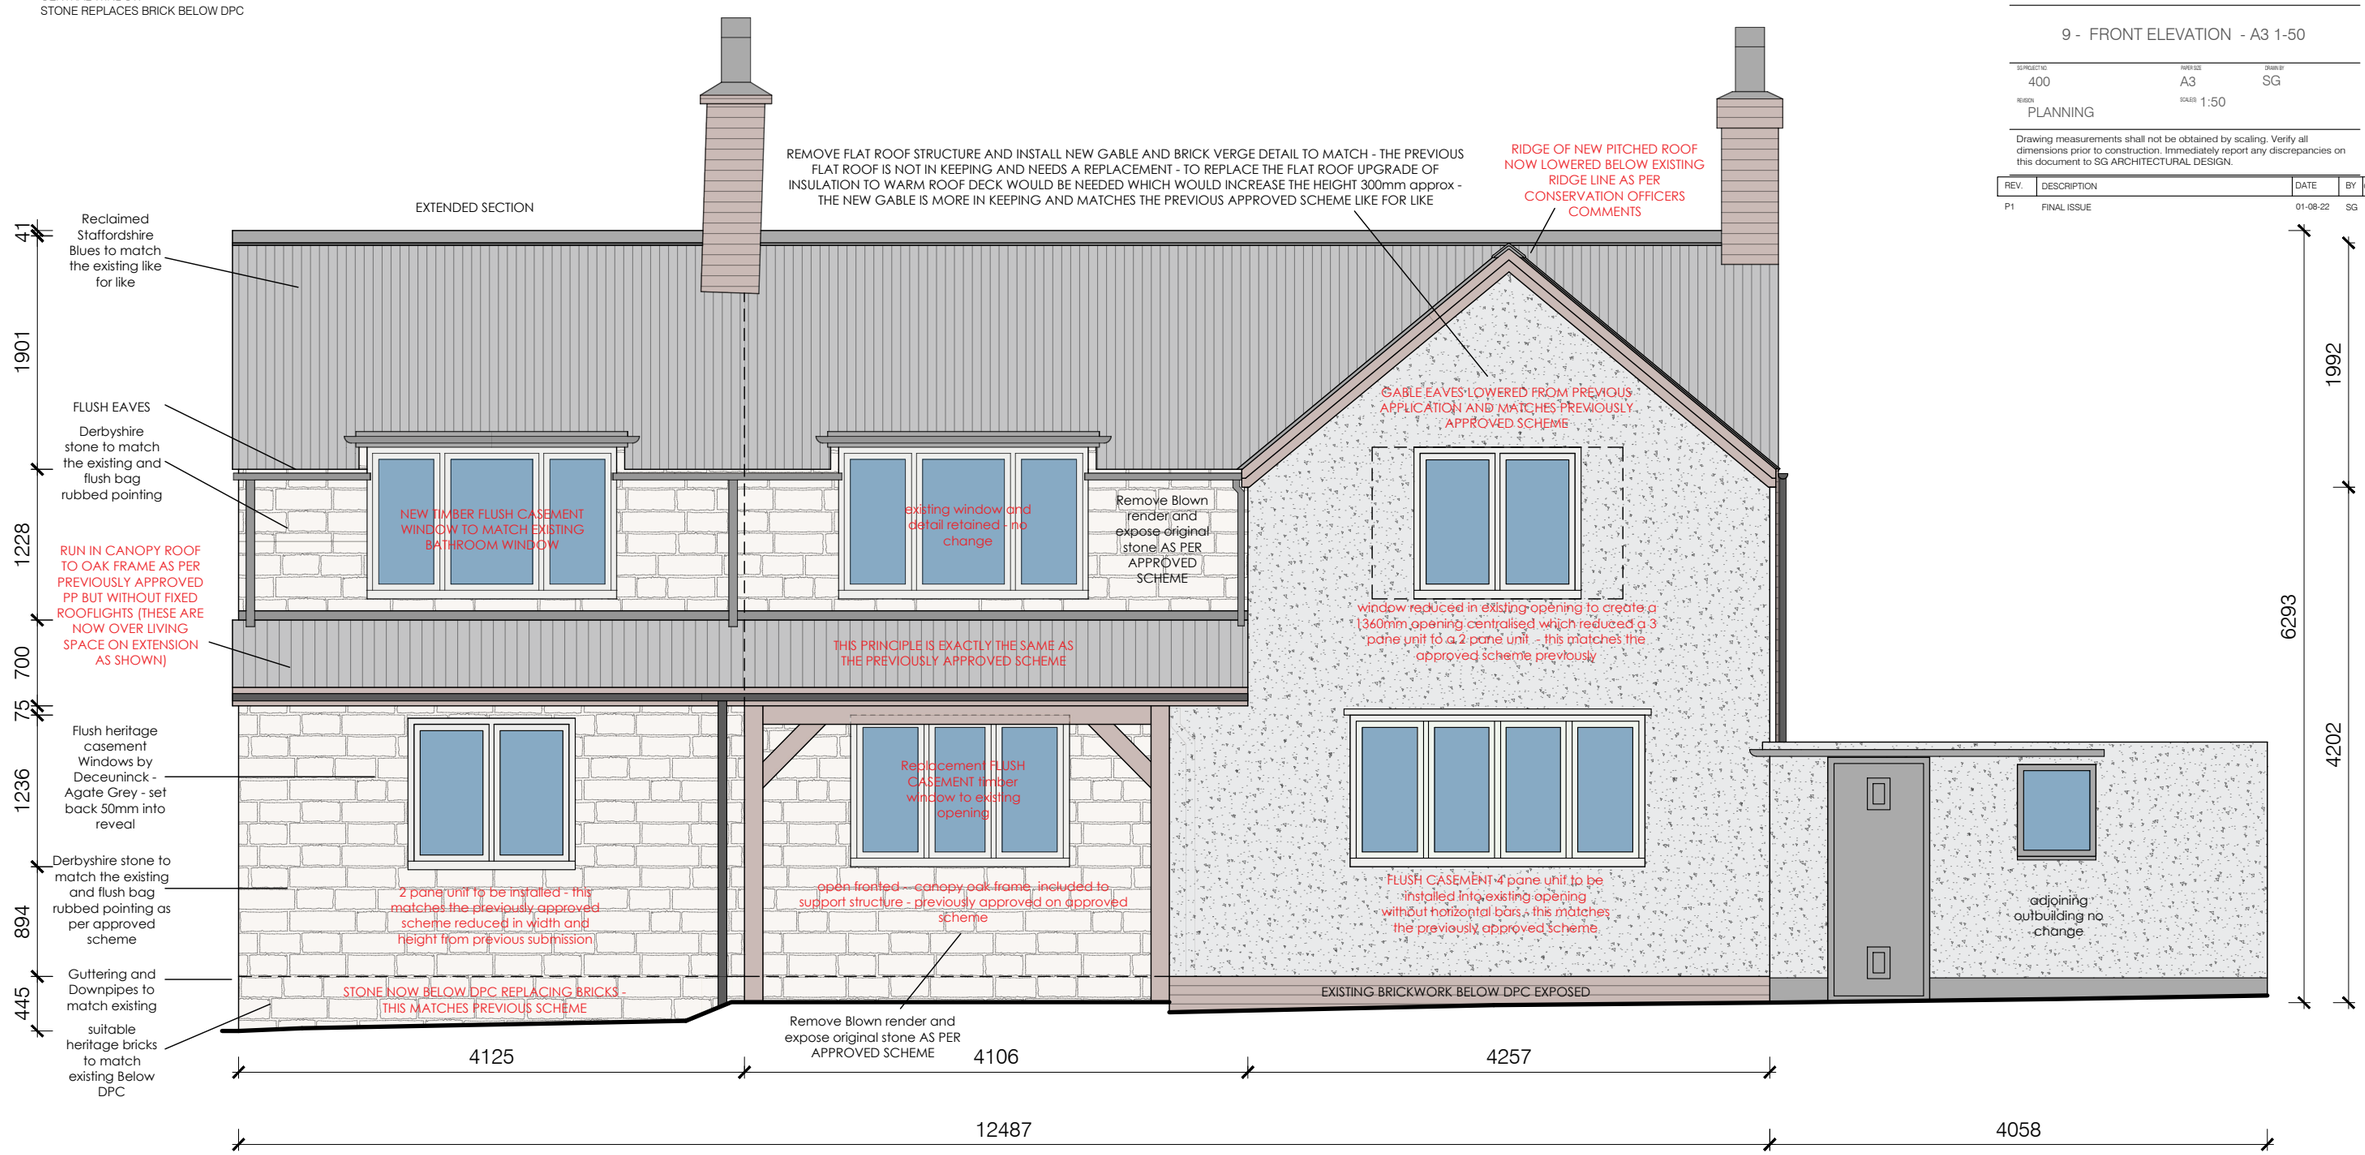

WINDOWS NOTE : ALL EXISTING WINDOWS TO THE FRONT ELEVATION ARE NOT HIGHWAY FACING AND THEREFORE FALL OUTSIDE THE ARTICLE 4 DIRECTION - WE HAVE INDICATED INTENTION OF WORK AND RUN IN LINE WITH THE CONSERVATION OFFICERS WISHES - BUT THESE WINDOWS EXISTING CAN BE REPLACED WITH NO RESTRICTIONS - BUT WE INTEND TO ENSURE THE NEW PROPOSED EXTENSION MATCHES SO WE INCLUDE THE DETAILS OF THESE WINDOWS IN THE SCHEME AS SHOWN.

Datum: 75.00m.

Elevation A.

Scale 1:50

0 1 2 3 4 5