


A
02
## Proposed Elevation
1:100

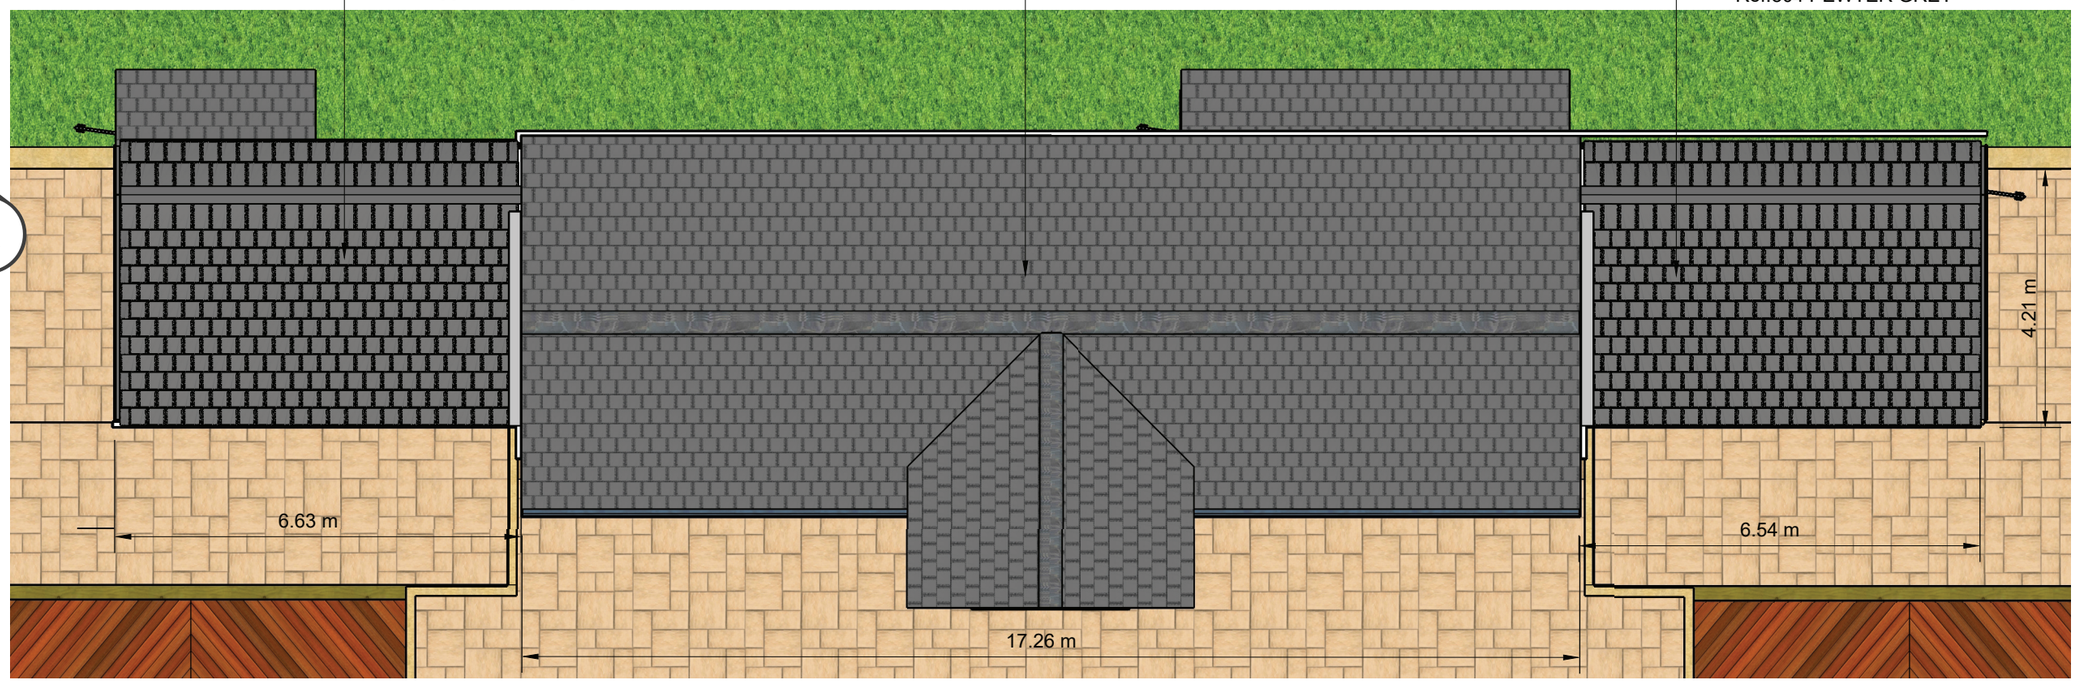


B
02
## Proposed Plan
1:100

**Scott Millington**
The Vinery,
Manor Rd,
South Wingfield,
Alfreton DE55 7NH

**CLIENT**
Scott Millington
The Vinery,
Manor Rd,
South Wingfield,
Alfreton DE55 7NH

**PROJECT**
The Vinery
Conservatories Roof
Revamp

**PROJECT NO.**
001

**ISSUE**
02.05.23

**DRAWN BY**
PC

Proposed
Changes

**A.02**