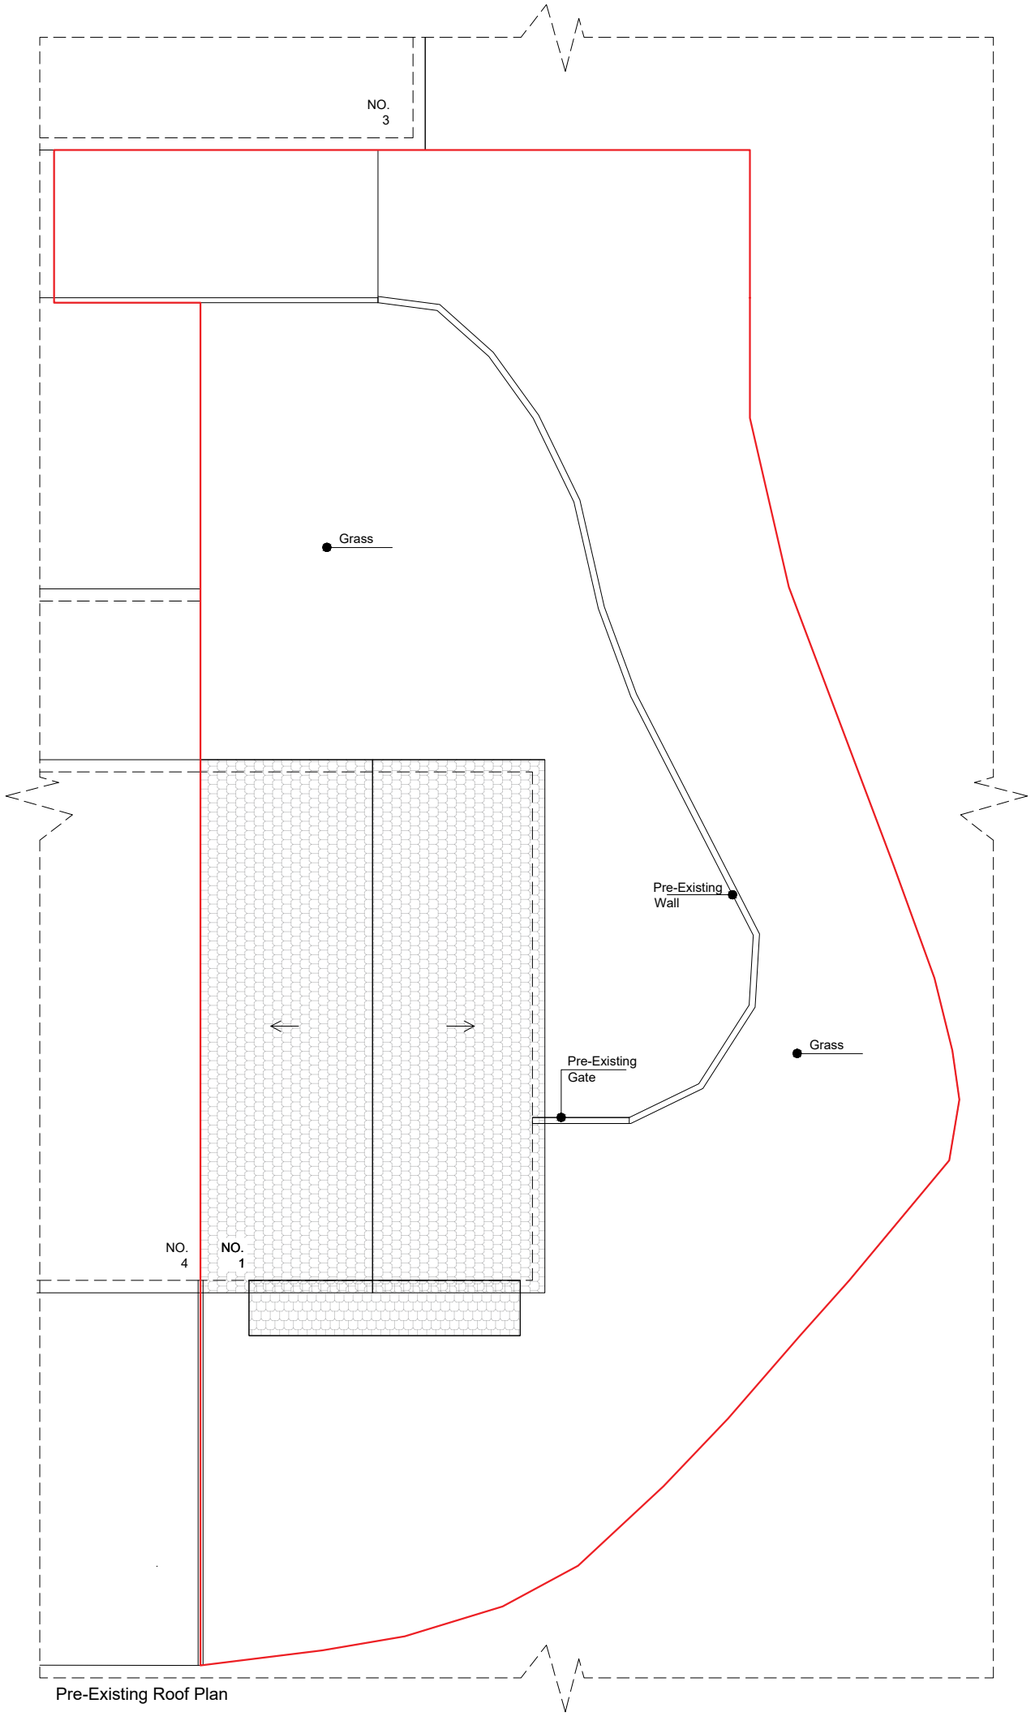

Pre-Existing Roof Plan

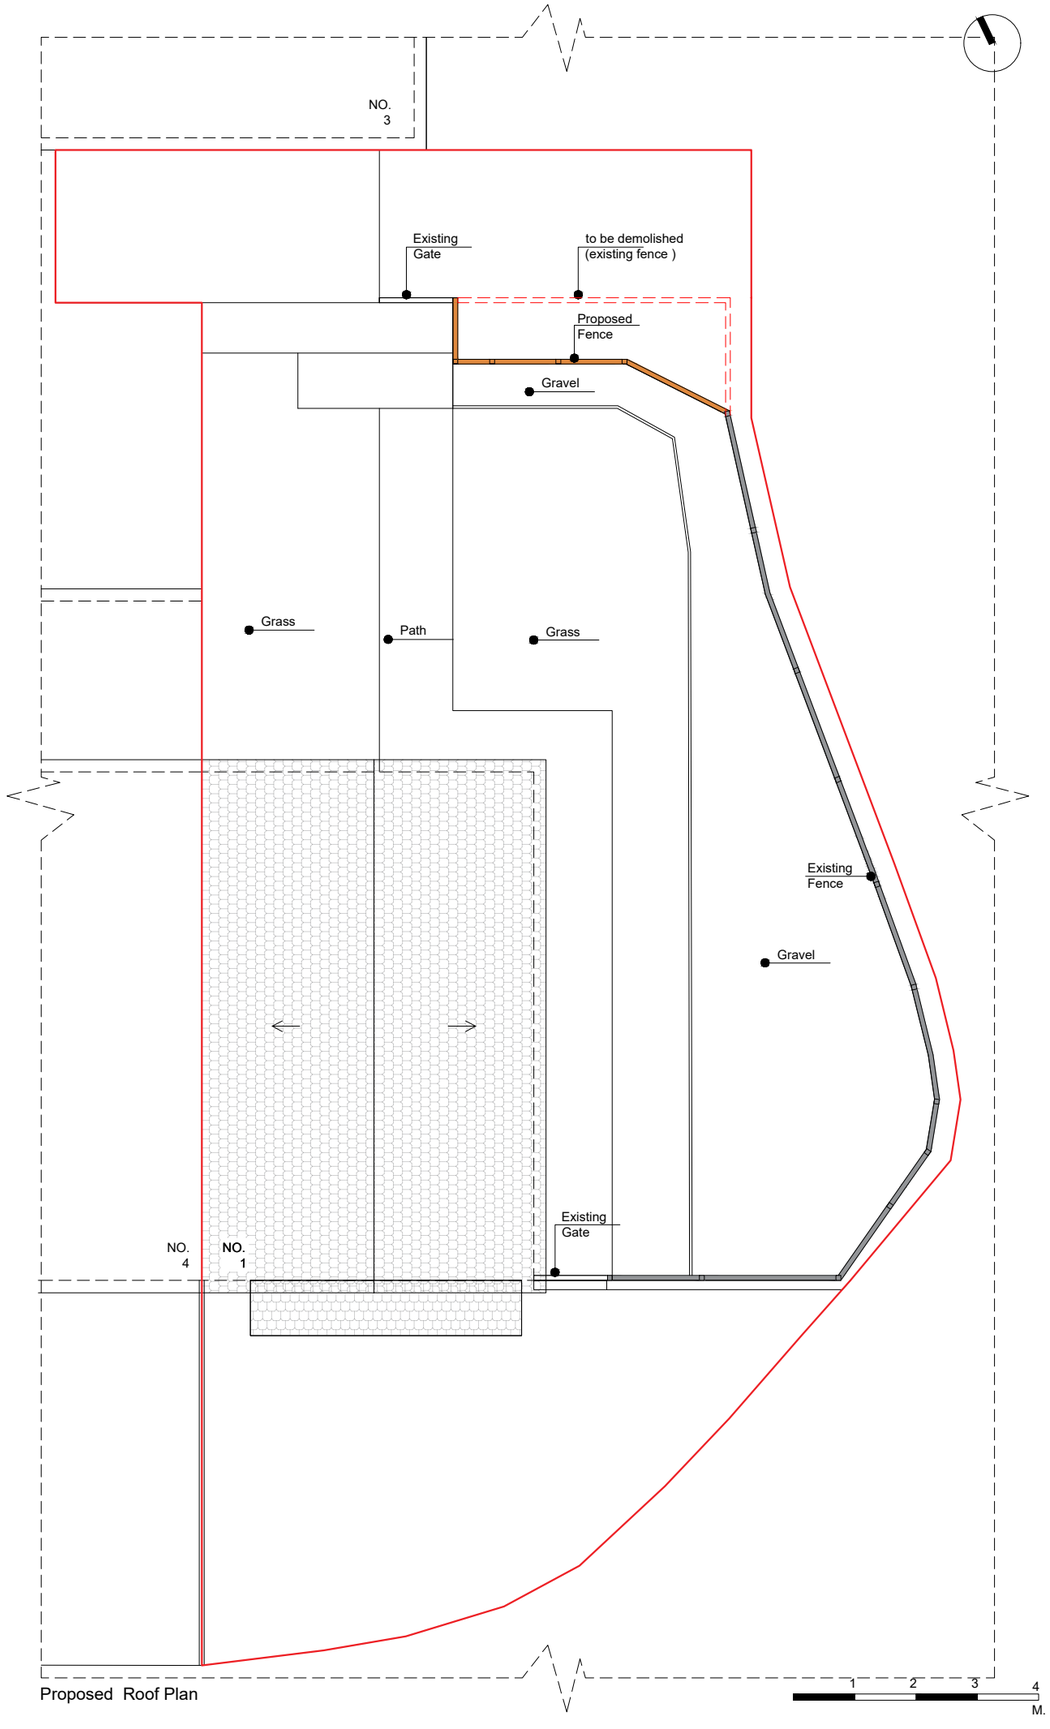

Proposed Roof Plan

1 2 3 4
M.

Any dimensions shown should be checked on site and discrepancies reported to the Architect prior to construction.
Designs are not coordinated with engineer projects.
Do not scale for construction purposes.

The Clubhouse, 50 Grosvenor Hill,
London W1K 3QTT
0203 581 1233
info@studiocharrette.co.uk
www.studiocharrette.co.uk

Drawing Name
Pre-Existing And Proposed Plan

Project Adress
1 Park Close, Belper DE56 0PS

Scale	Date
1/100 at A3	06.04.2023

Designer	Revision
DG	V2

Drawing No.
1ParkClose
Plans_V2