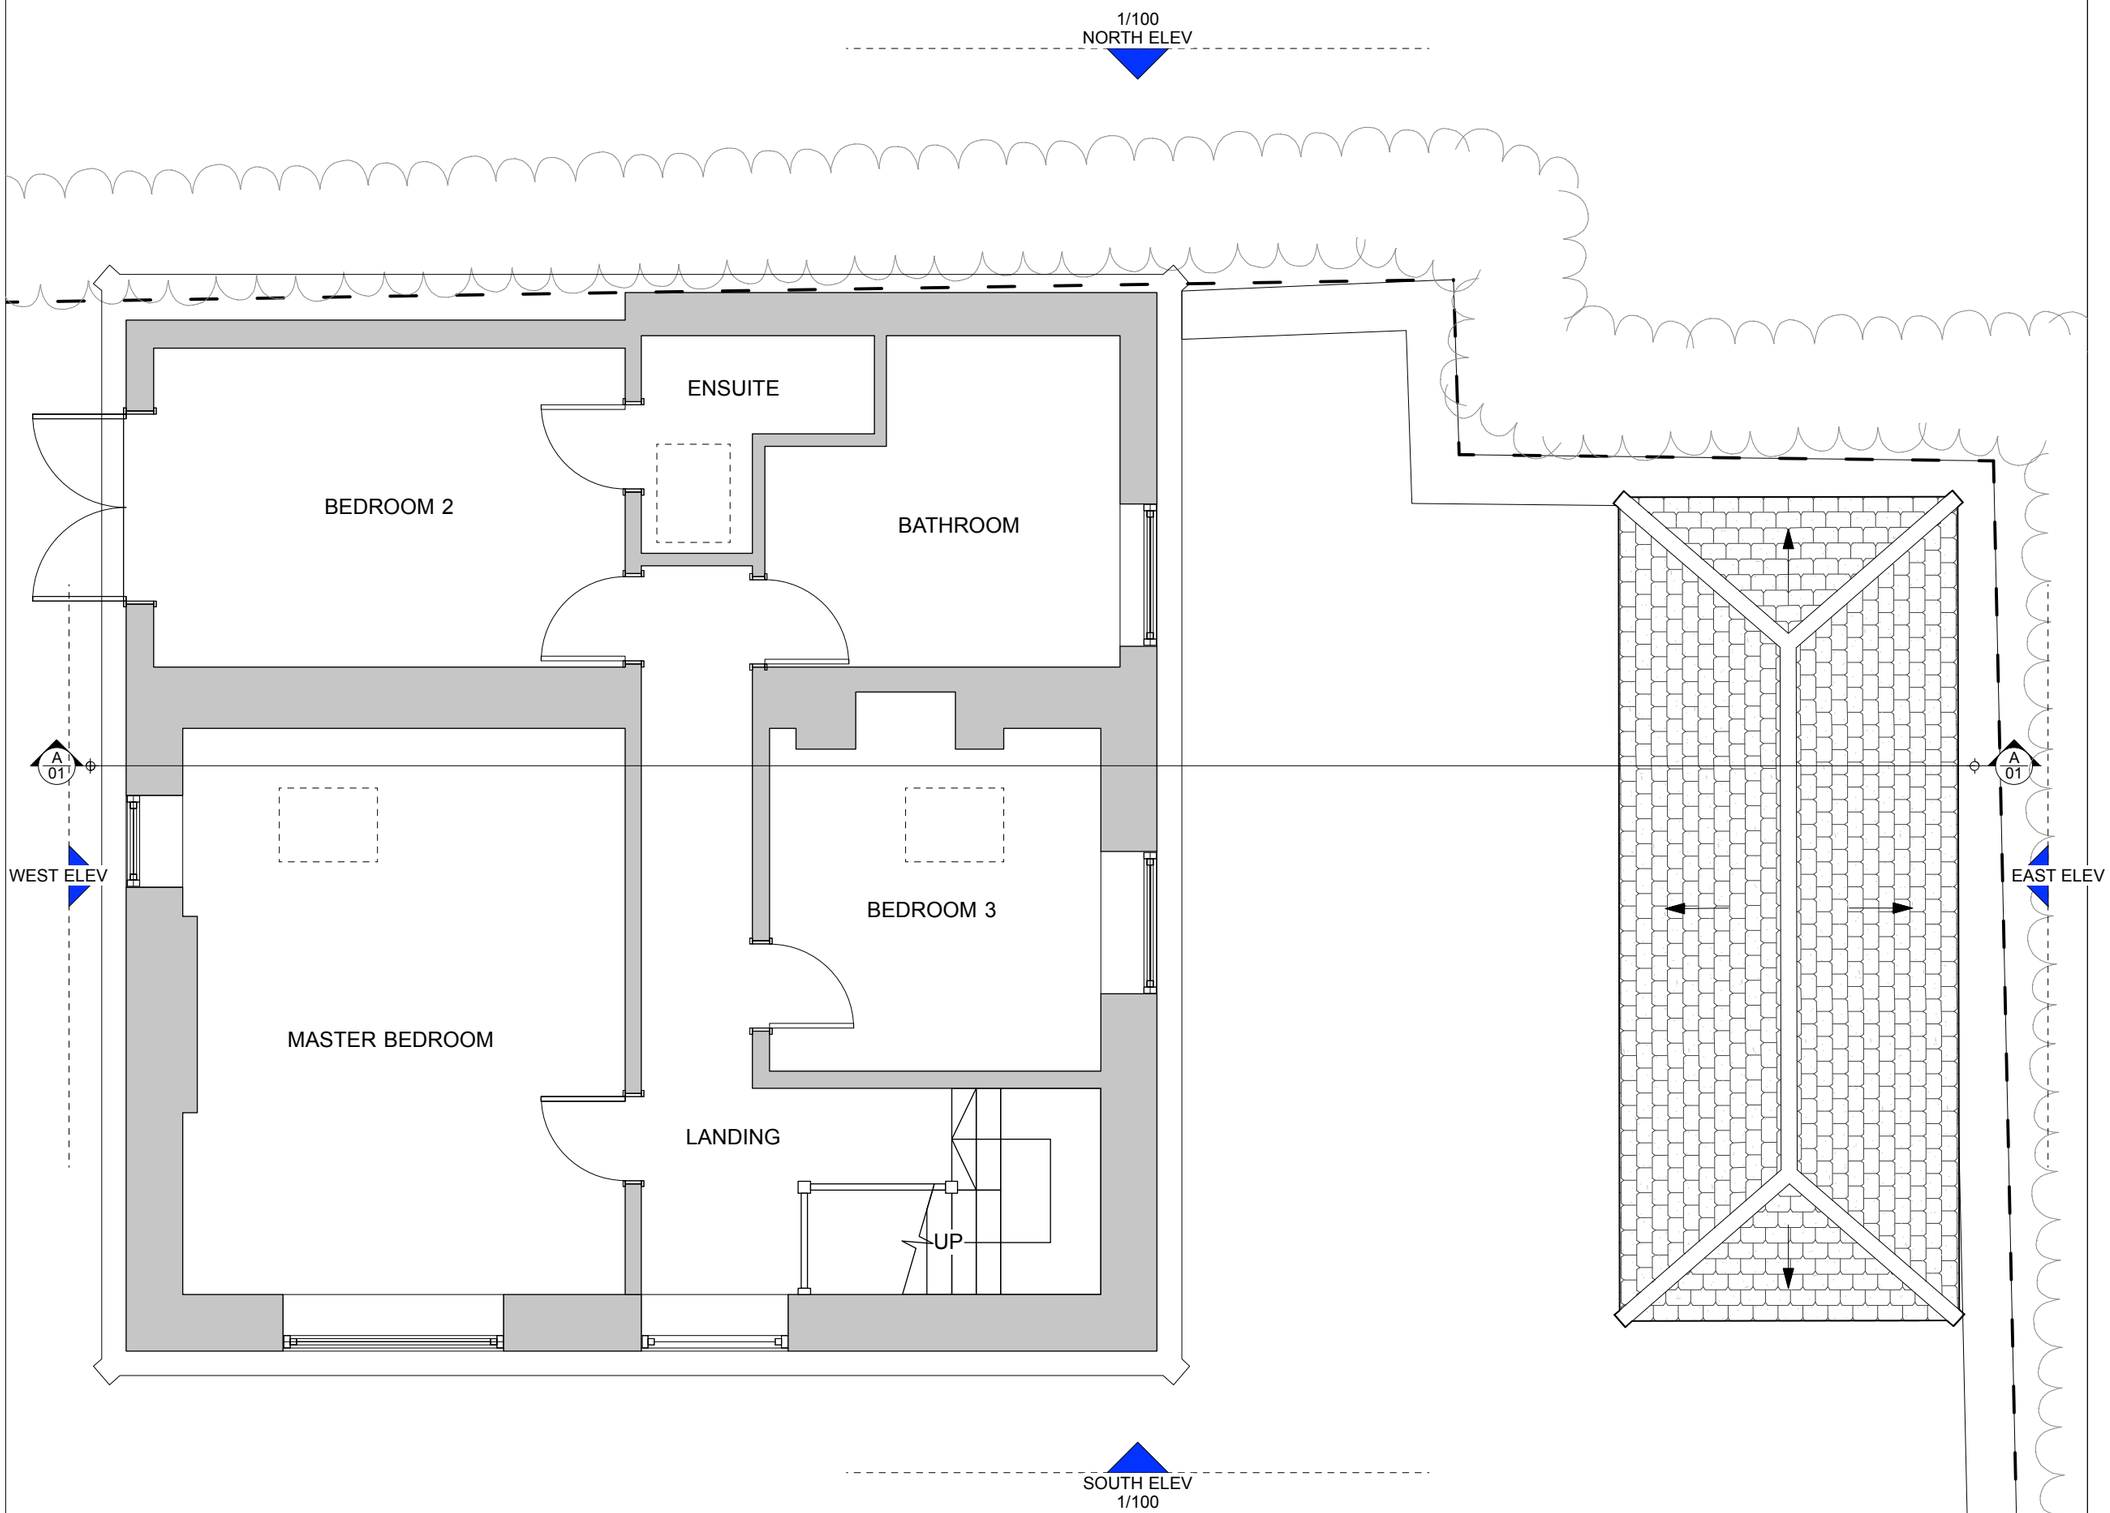

1 Existing First Floor Plan
Scale: 1:50

0 1 2 3 4 5 M

N

PLANNING

P1 - 23/05/2023 - PLANNING SUBMISSION

Project

The Hawthorns, Potters Lane, Moorwood Moor, Alfreton, Derbyshire, DE55 7NU

Client

Richard Wheatcroft and Mollie Clulow

Drawing Title

Existing First Floor Plan

Drawing Number

23-15-011

Date Created	Scale
May 2023	1:50 @ A3

Revision	Revision Date
P1	23/05/2023

Drawn by	Checked by
AR	LR

All dimensions to be checked on site. Report omissions and discrepancies to architect immediately. Do not scale from this drawing.

ROWETTREID
ARCHITECTS | LONDON
+ (0) 203 4883 542
Info@rowettreid.com
www.rowettreid.com