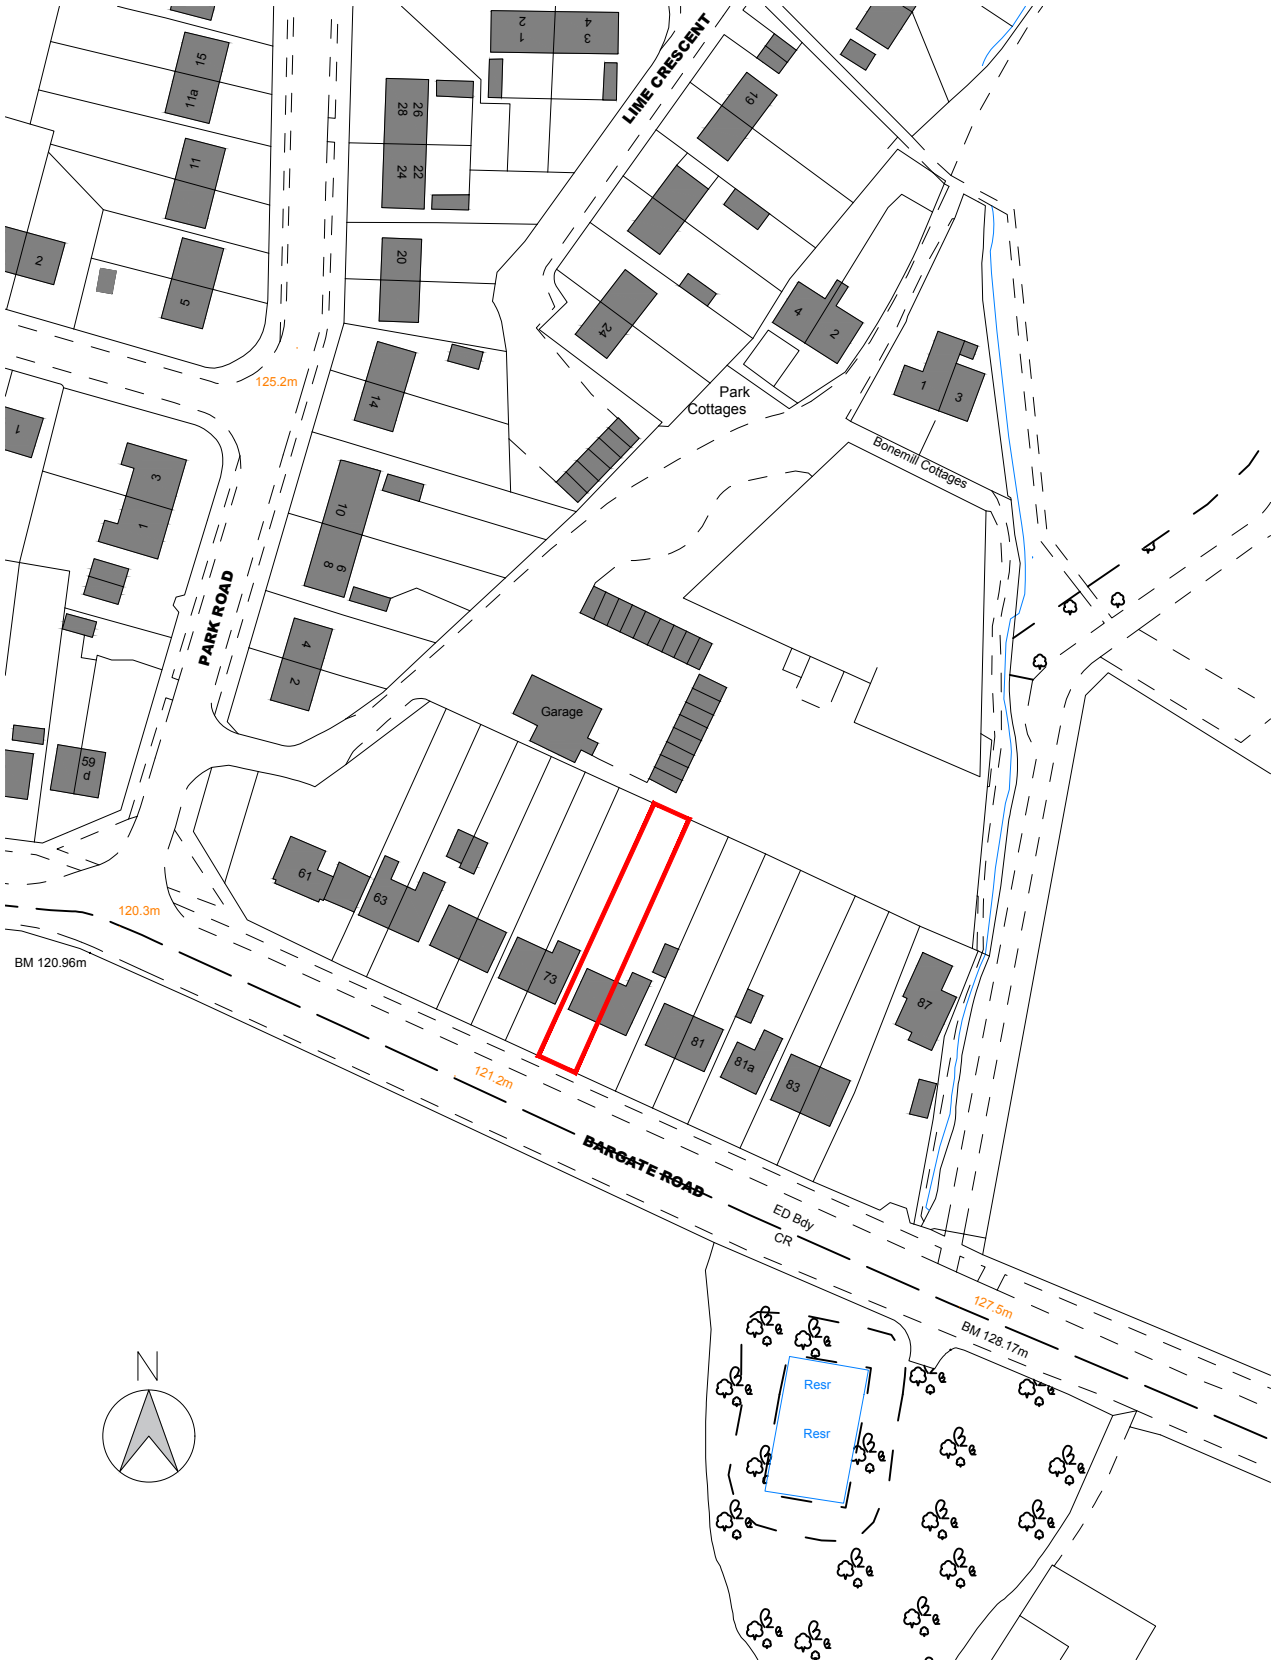

NOTES:
1. Insert note.

PROJECT
Proposed Balcony, 75 Bargate Rd.
Belper. DE561NE

CLIENT
S. Thackeray

FILE: *OS Map.dwg*

TITLE
Location Plan.

NUMBER	REVISION	STATUS
23-105-08-01	/	Planning
SCALE @ A4	ISSUE DATE	REVISION DATE
1:1250	MAy 23	

dkmy architects ltd
Davidson Keighley Marston Yates
a: 10 Spencer Road, Belper, Derbyshire, DE56 1JY
e: info@dkmy.co.uk
m: 07847 328 233
w: www.dkmy.co.uk