Revision	Date
REV -	-

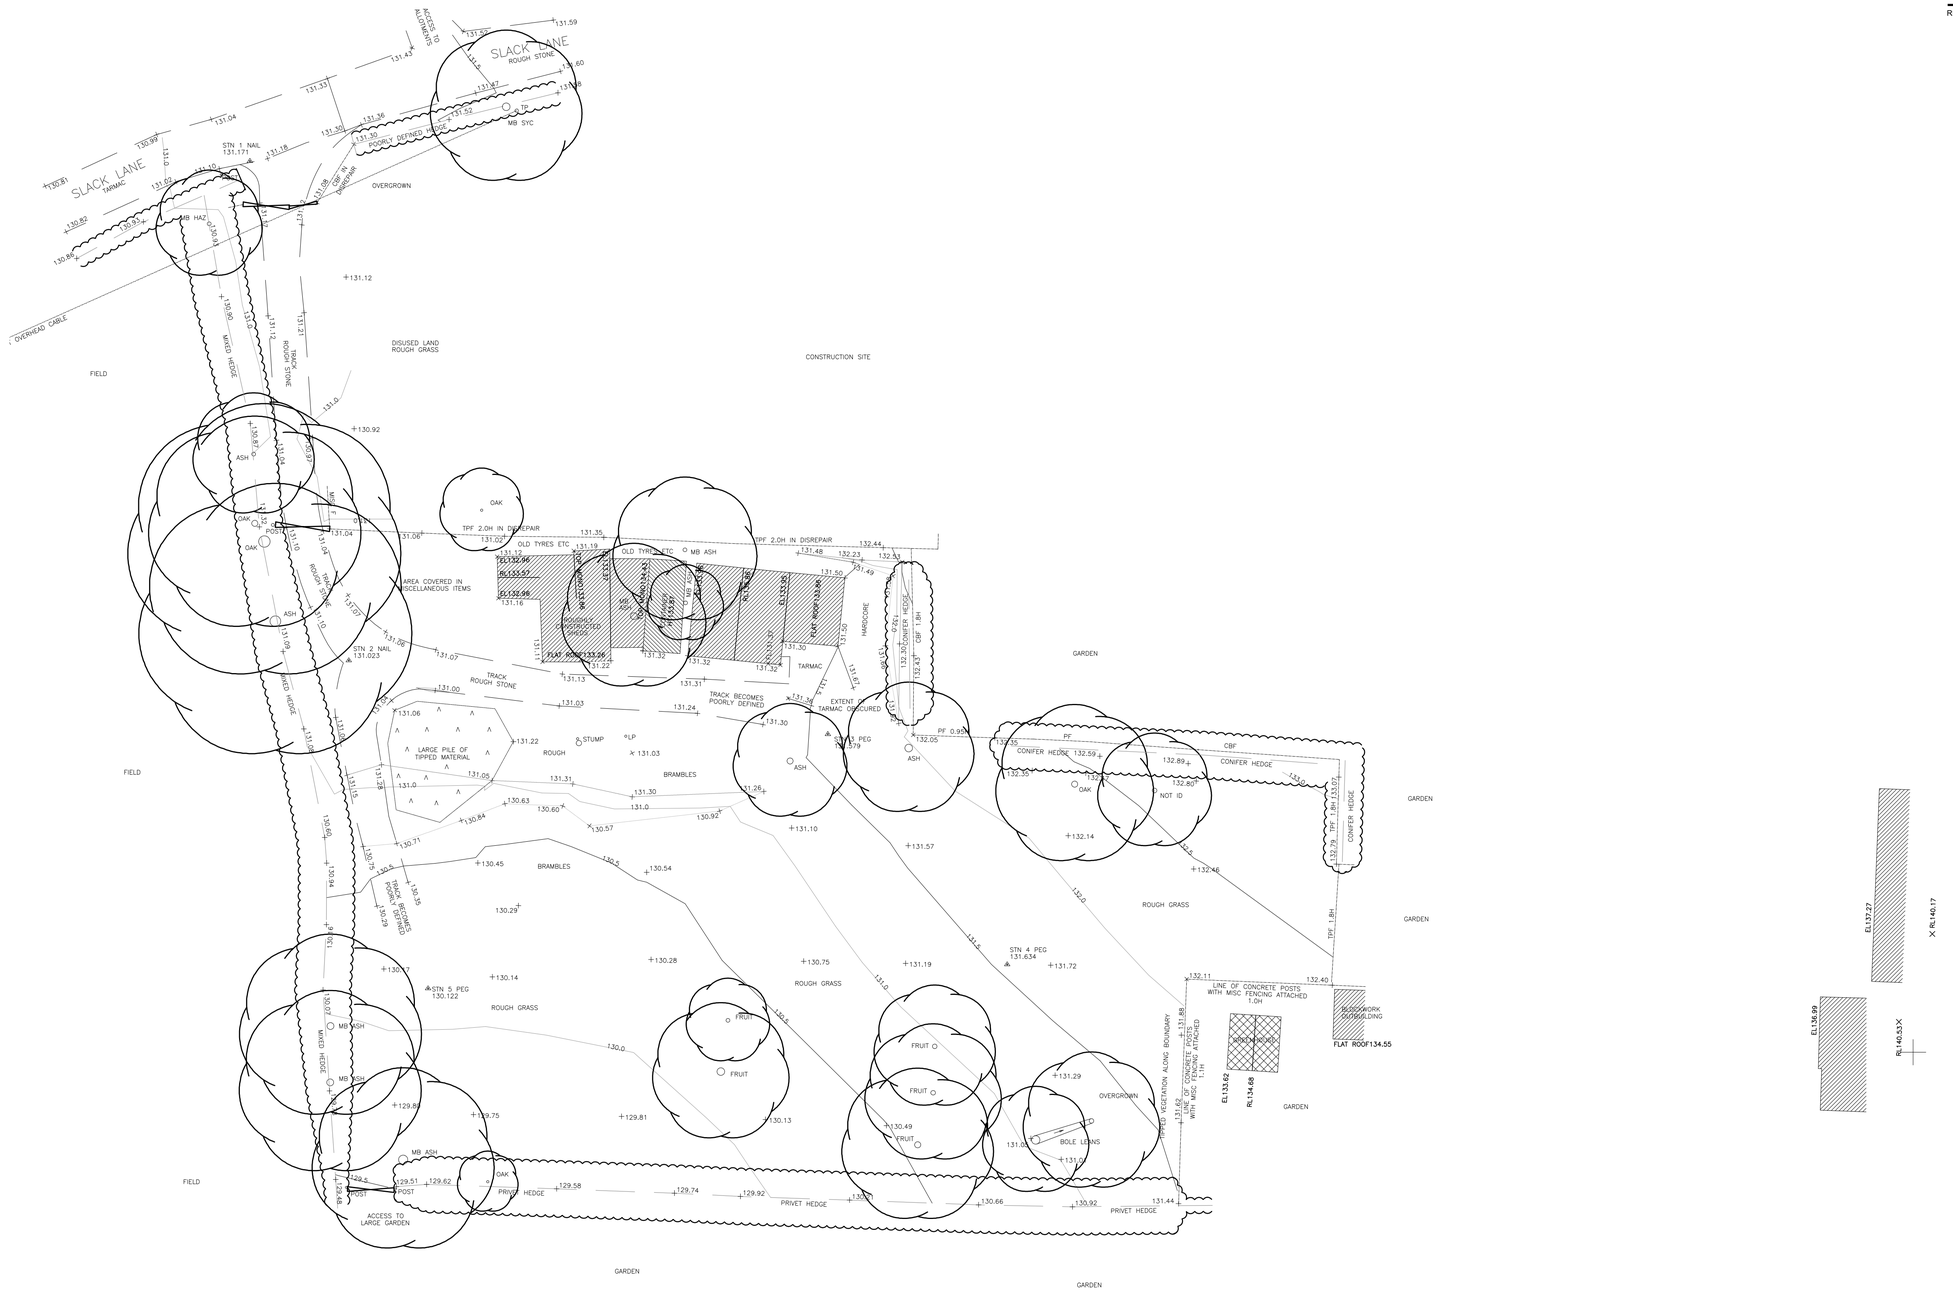
SLACK LANE
TARMAC
ROUGH STONE
ACCESS TO ALLOTMENTS
STN 1 NAIL 131.171
MB SYC
MB HAZ
POORLY DEFINED TRACK
CBF IN DITCH
OVERGROWN
OVERHEAD CABLE
FIELD
DISUSED LAND ROUGH GRASS
CONSTRUCTION SITE
TRACK ROUGH STONE
MIXED HEDGE
ASH
OAK
POST
AREA COVERED IN MISCELLANEOUS ITEMS
OLD TYRES ETC
MB ASH
TPF 2.0H IN DISREPAIR
EXISTING CONCRETE GARAGE
EXISTING CONCRETE SHED
EXISTING CONCRETE GARAGE
EXISTING CONCRETE GARAGE
EXISTING CONCRETE GARAGE