Revision	Date
REV -	-

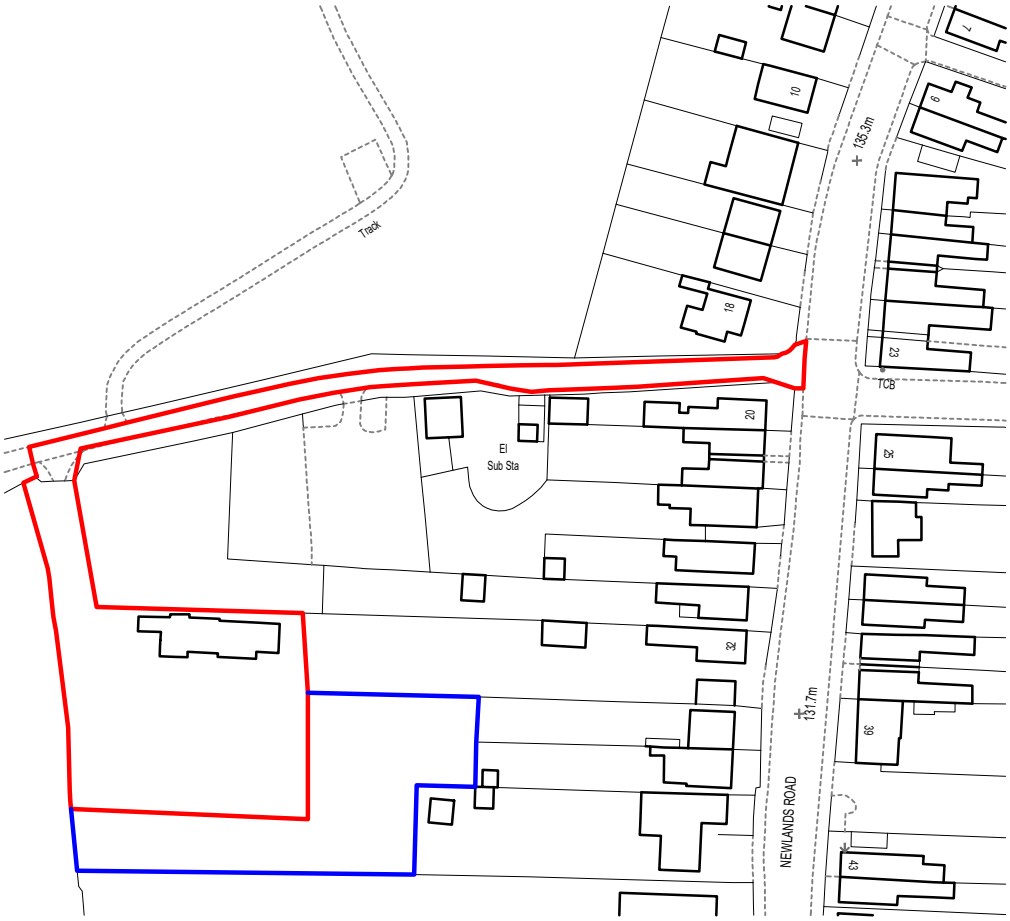

KEY

Application Site Area = 1965 m²

Land also in applicants ownership

Site Location Plan
Scale 1:1250

25m SCALE 1:1250

PlanningDesign

Second Floor, Suite 3
Woburn House
Vernon Gate
Derby
DE1 1UL

Tel: 01332 347 371

E-mail: info@planningdesign.co.uk
www.planningdesign.co.uk

PROJECT DESCRIPTION: Development at Land at Slack Lane, Riddings		
DRAWING TITLE: Site Location Plan		
DRAWN BY: JC	CHECKED BY: AS	
CLIENT: Mr Hastings	DRAWING NUMBER: 001	REVISION: A
	SCALE: 1:1250 @ A4	DATE: February 2023
STATUS: PLANNING	DRAWING REF: 4170 - 001A	

© COPYRIGHT EXISTS ON THE DESIGNS AND INFORMATION SHOWN ON THIS DRAWING : The Contractor must verify all dimensions on site before making shop drawings or commencing work of any kind. No dimensions to be scaled from this drawing. Architect to be notified of any discrepancies in dimensions immediately