

West Elevation

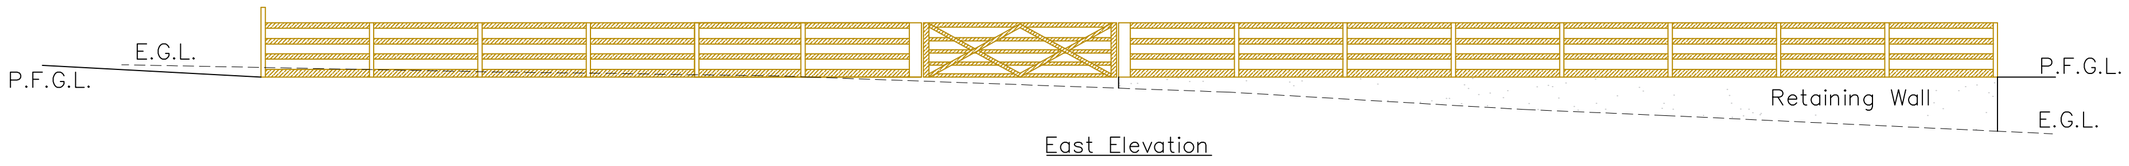

East Elevation



South Elevation

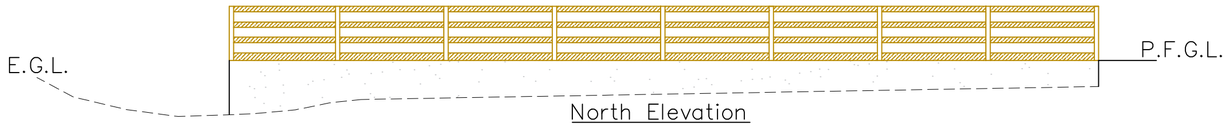

North Elevation

Legend:
E.G.L. Existing Ground Level
P.F.G.L. Proposed Finished Ground Level within the menage

© Copyright

J C Harrison Planning & Admin Services
jo@jcharrison.co.uk
07792 144155

Client:
Mrs J Smedley
364 Over Lane,
Belper, DE56 0HJ

Project:
Land off Morley Park Road
change of use
and menage

Title:
Elevations

Drawn: J Harrison
Date: 11.05.2023

Scales: 1:100 @ A2

Drg. No.: 1091-003
Rev.: