
This drawing is the property of FPCR Environment and Design Ltd and is issued on the condition it is not reproduced, retained or disclosed to any unauthorised person, either wholly or in part without written consent of FPCR Environment and Design Ltd.

Ordnance Survey material - Crown Copyright. All rights reserved.
Licence Number: 100019980

Key

Site Boundary

Offsite Land

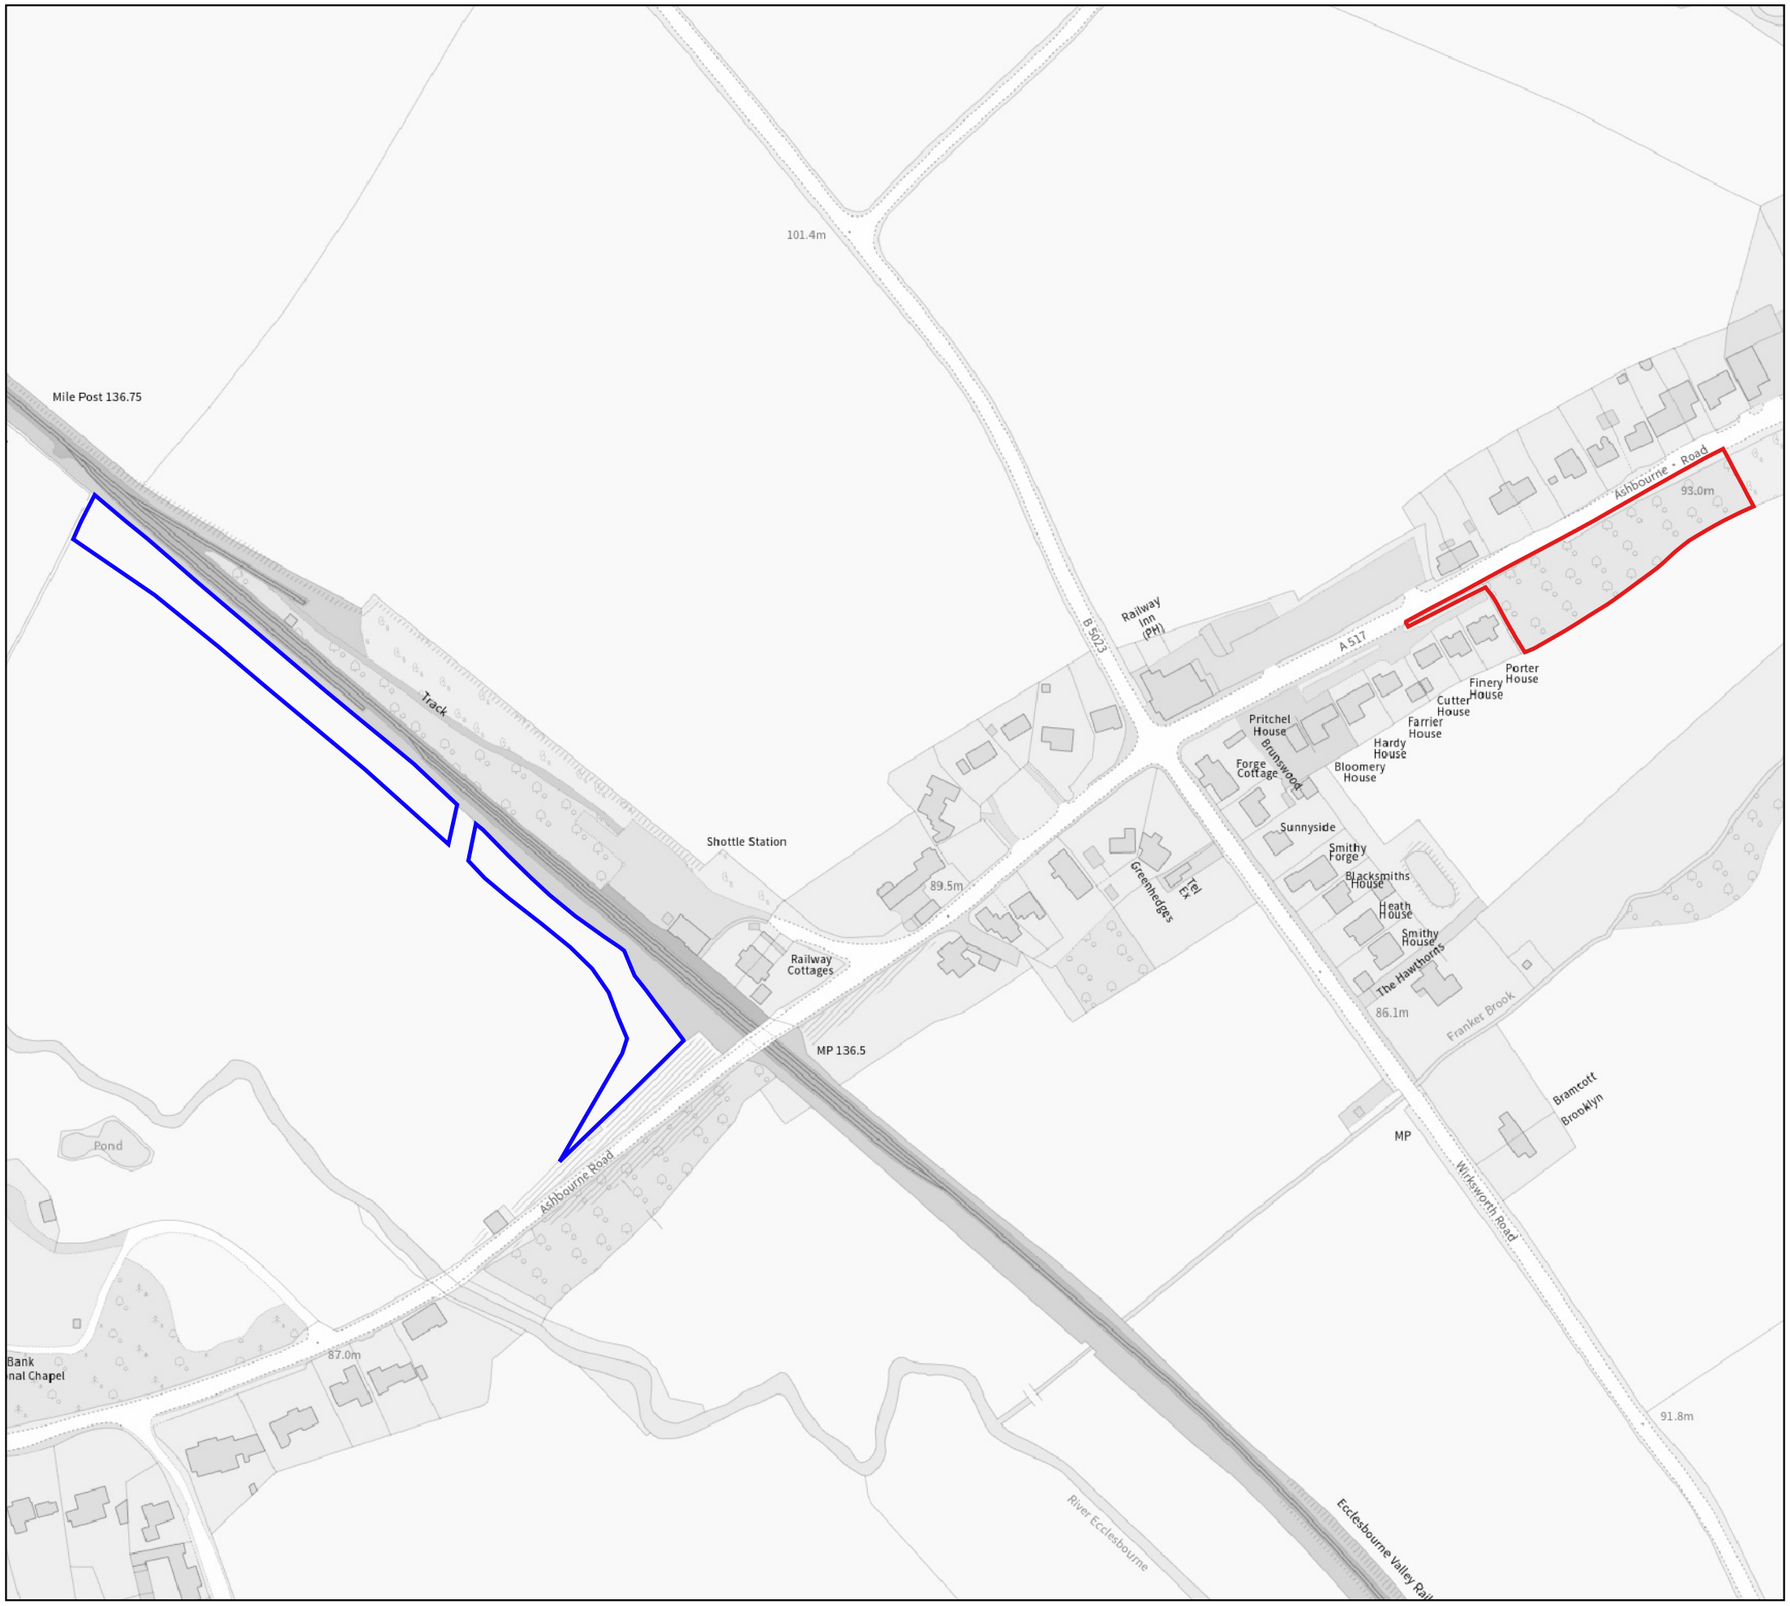

FPCR Environment and Design Ltd, Lockington Hall, Lockington, Derby, DE74 2RH ■ t:01509 672 772 ■ e: mail@fpcr.co.uk ■ w: www.fpcr.co.uk ■
masterplanning ■ environmental assessment ■ landscape design ■ urban design ■ ecology ■ architecture ■ arboriculture

L:\11000\11094\ECO\QGIS\QGIS 2.14\Plans\Net gain\11094-E-01 Biodiversity Net Gain Plan.qgs

client
Darleyfield Properties Ltd

project
Cowers Lane,
Belper

drawing title
LOCATION PLAN

N

scale @ A3
1:2500

drawn
APR / PH

issue date
9/11/2022

drawing / figure number
Figure 1