Location Plan
Site Address: **17, Slack Lane, Nether Heage, Belper, DE56 2JU**

PlanningPortal

Date Produced: **22-May-2023**

Scale: **1:1250 @A3**

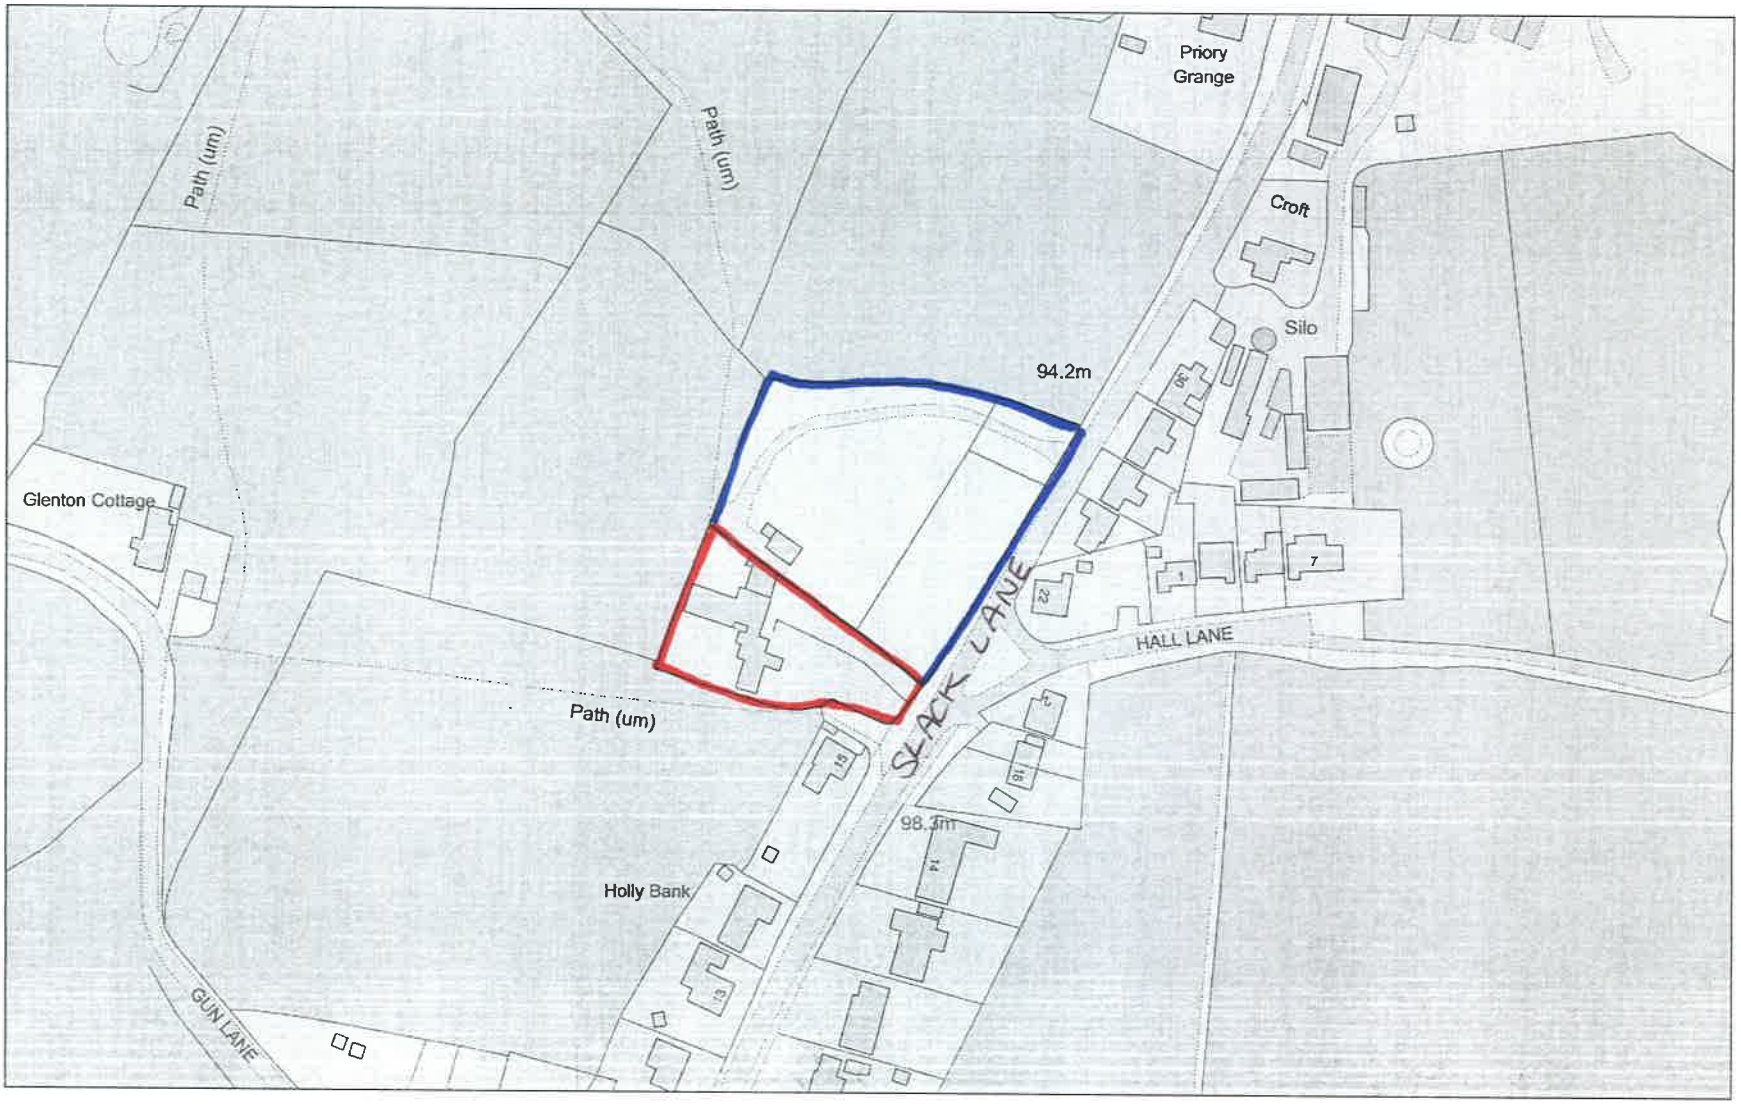

Planning Portal Reference: **PP-12179748v1**

0 50
Metres

Powered By TerraQuest

© Crown copyright and database rights 2023 OS 100042766