

REAR ELEVATION NORTH SCALE 1:50

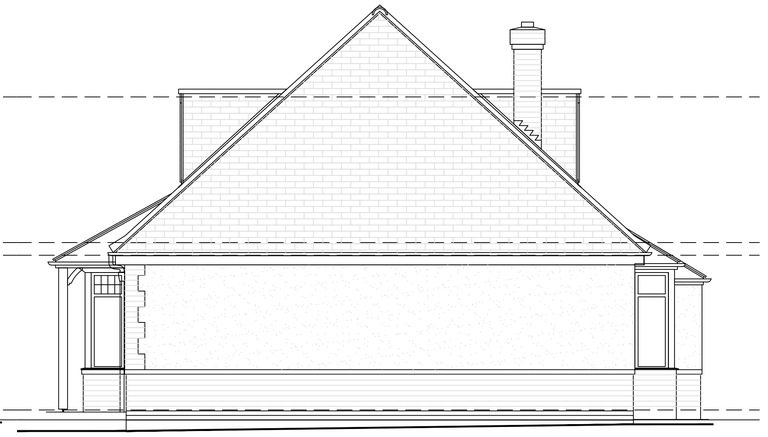

SIDE ELEVATION EAST SCALE 1:50

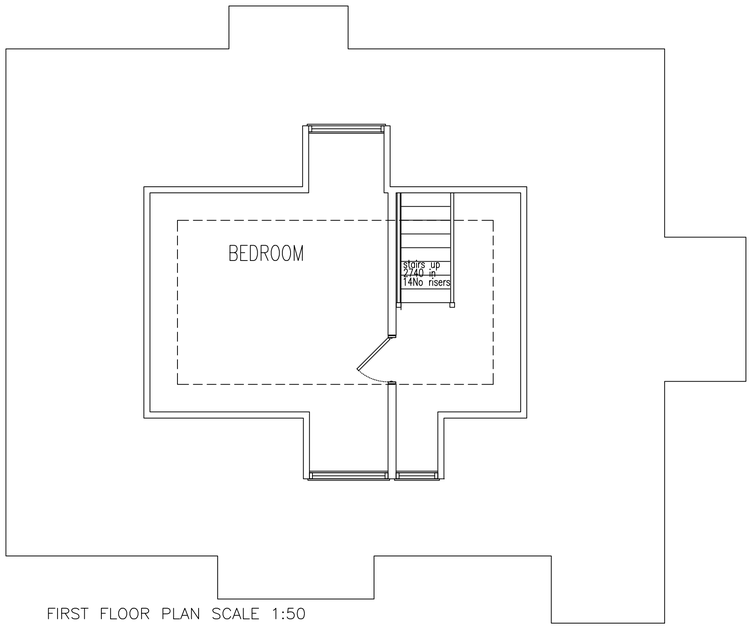

FIRST FLOOR PLAN SCALE 1:50



SIDE ELEVATION WEST SCALE 1:50



PRINCIPAL ELEVATION SOUTH TO PLAINS LANE SCALE 1:50

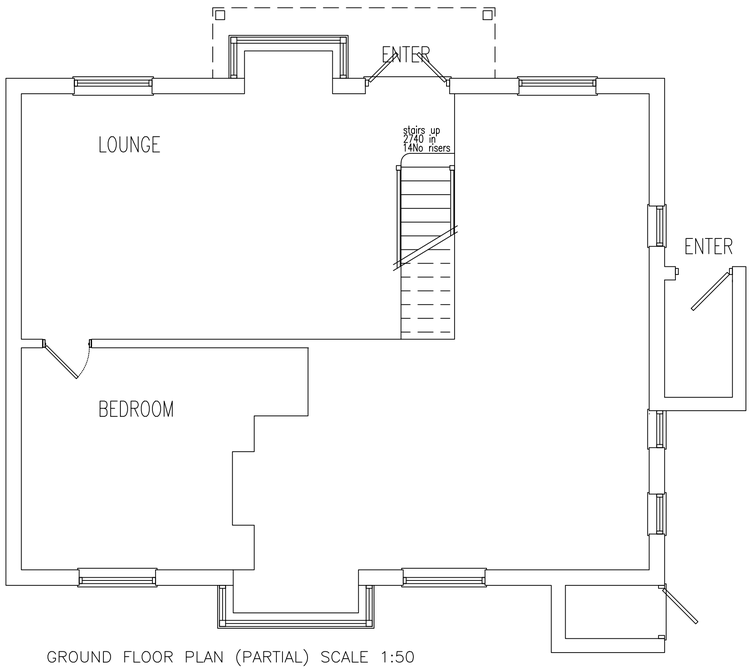

GROUND FLOOR PLAN (PARTIAL) SCALE 1:50

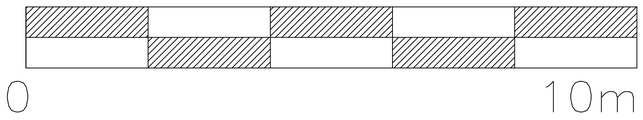

AS EXISTING

PROJECT NAME Extension & Alterations to Dwelling 17 Plains Lane Blackbrook BELPER			JOB NO. DMA23–007
DRAWING TITLE Survey as Existing Existing Part Plans and Elevations.			DWG NO. EX 81 01
SCALE 1:50	DRAWN BY DM	DATE 14/04/23	REV. –

This drawing is copyright
Contractor must check all dimensions on site, working only from grid & figure dimensions.
Any discrepancies are to be reported to the designer before work commences.

AMENDENTS

RIBA
Chartered Practice

David McPhee Chartered Architect

1 Rutland Drive Mickleover Derby DE3 9FW Tel- 01332 988279 E mail- dave@davidmcpheearchitect.co.uk