AMENDENTS

A design development following client meet 05/05/23 DM 15/05/23

B amendments & corrections from client telecon 23/05/23 DM 23/05/23



REAR ELEVATION NORTH SCALE 1:50

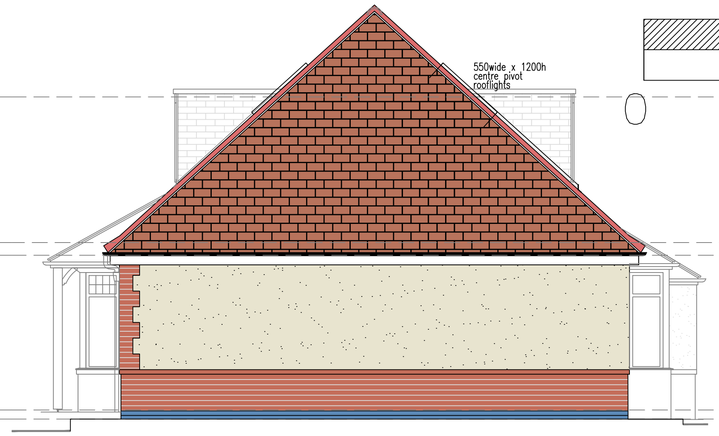

SIDE ELEVATION EAST SCALE 1:50

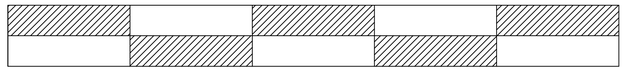

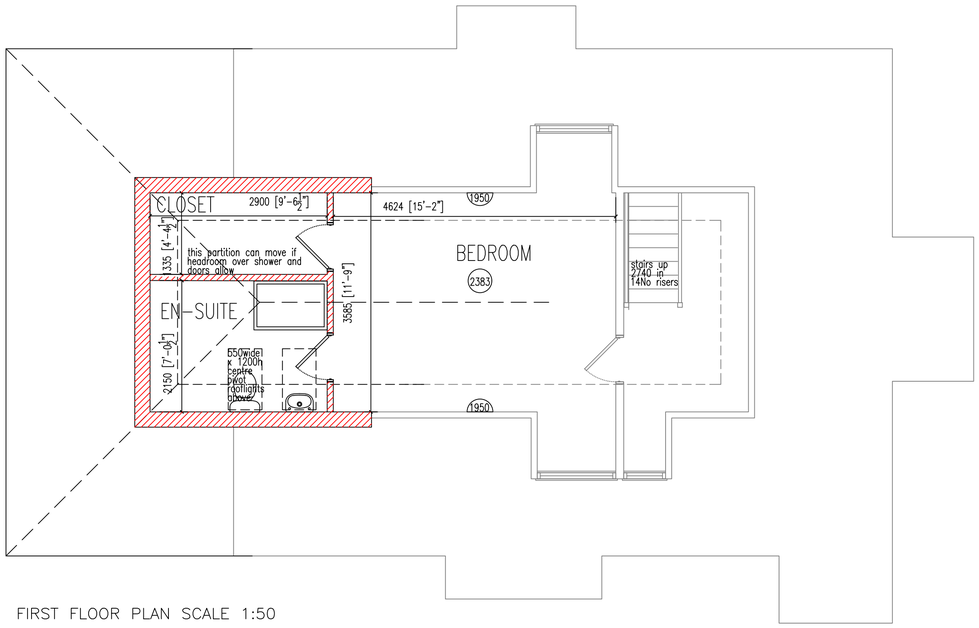

FIRST FLOOR PLAN SCALE 1:50



PRINCIPAL ELEVATION SOUTH TO PLAINS LANE SCALE 1:50

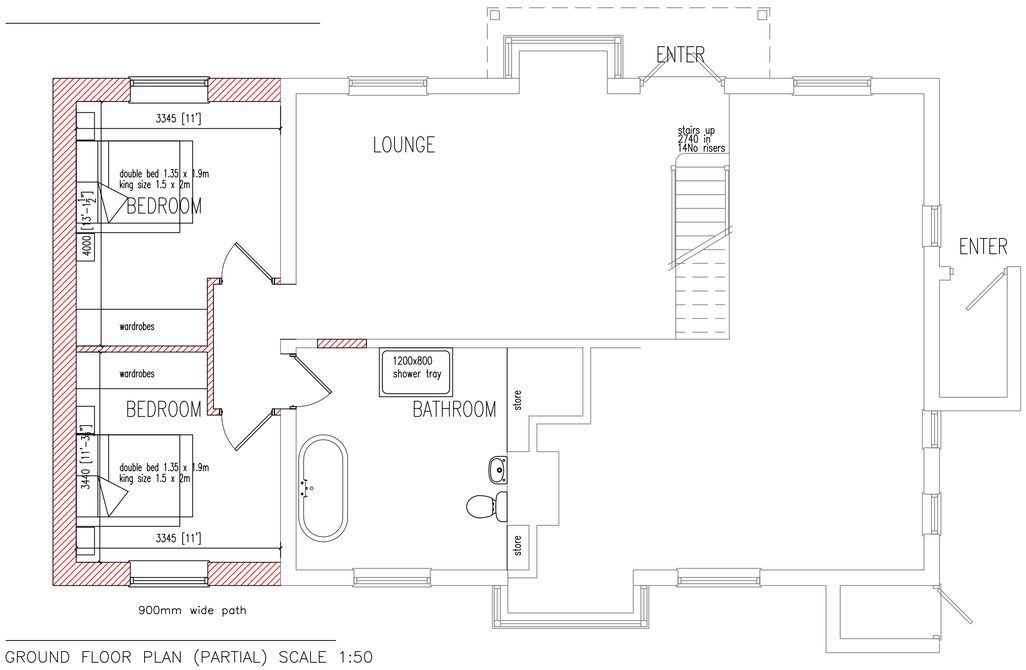

GROUND FLOOR PLAN (PARTIAL) SCALE 1:50

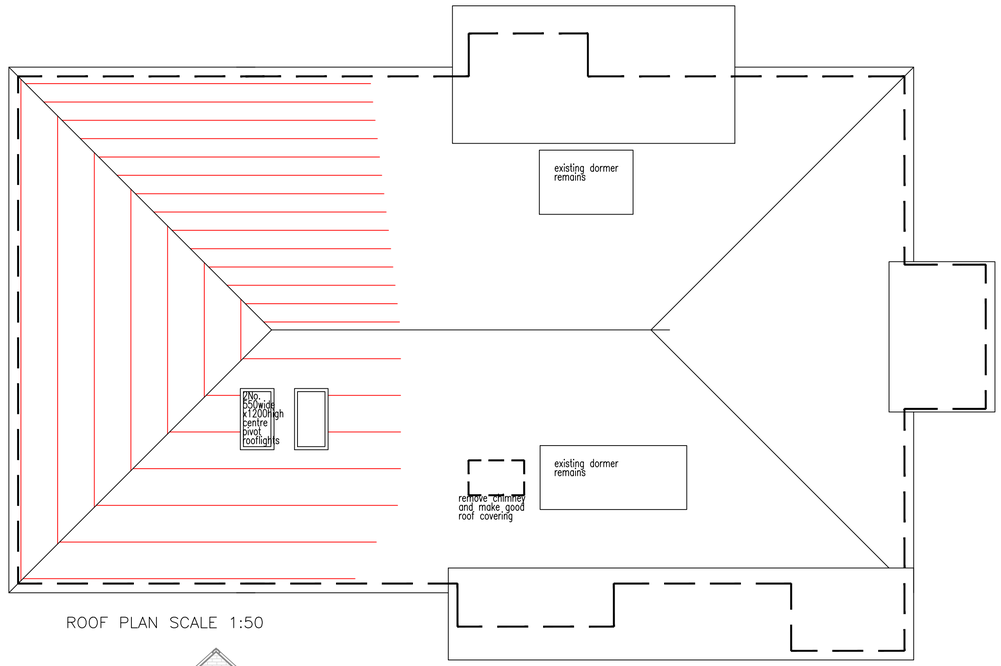

ROOF PLAN SCALE 1:50

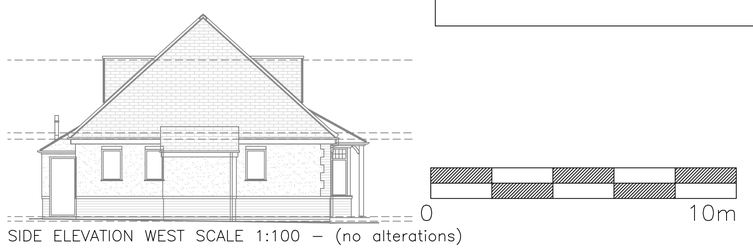

SIDE ELEVATION WEST SCALE 1:100 – (no alterations)

AS PROPOSED

PROJECT NAME Extension & Alterations to Dwelling 14 Plains Lane Blackbrook BELPER			JOB NO. DMA23-007
DRAWING TITLE Scheme Design 01 Part Plans and Elevations as Proposed.			DWG NO. SK 81 01
SCALE 1:50 & 1:100	DRAWN BY DM	DATE 26/04/23	REV. B

This drawing is copyright. Contractor must check all dimensions on site, working only from grid & figure dimensions. Any discrepancies are to be reported to the designer before work commences.

RIBA Chartered Practice

David McPhee Chartered Architect

1 Rutland Drive Mickleover Derby DE3 9FW Tel- 01332 988279 E mail- dave@davidmcpheearchitect.co.uk