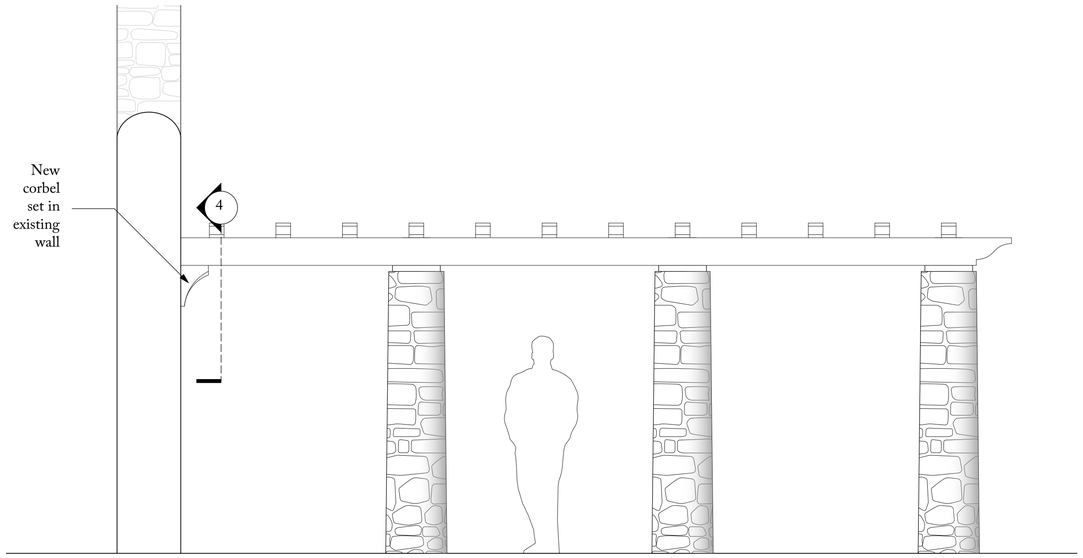

1 NORTH ELEVATION

1:25 @ A1 / 1:50 @ A3

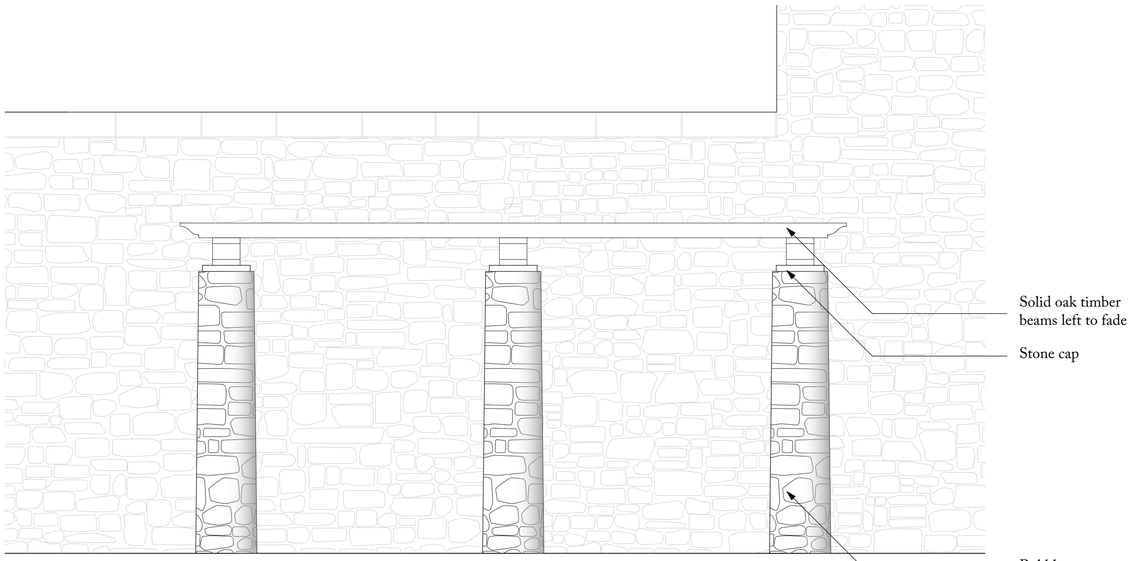

2 WEST ELEVATION

1:25 @ A1 / 1:50 @ A3

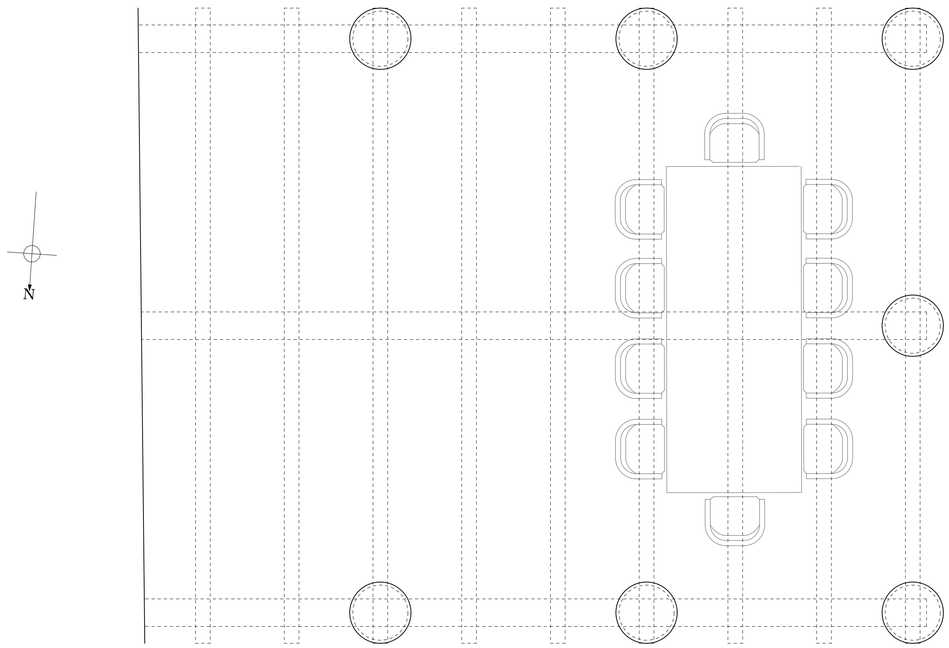

3 PLAN

1:25 @ A1 / 1:50 @ A3

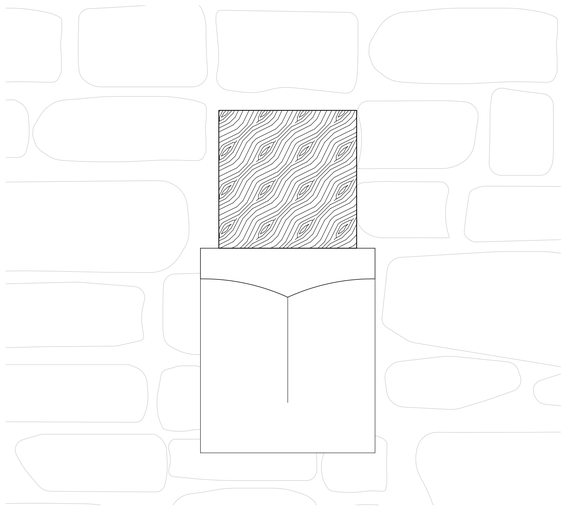

4 CORBEL DETAIL

1:5 @ A1 / 1:10 @ A3

0 2.5 5m

Ben Pentreath
1-4 Lamp Office Court
Lambs Conduit Street
London WC1N 3NF
T +44 (0) 20 7430 2424
benpentreath.com

PROJECT:	LEAWOOD HALL		
TITLE:	PROPOSED PERGOLA ELEVATIONS AND PLAN		
DRAWING NO:	-	REV. NO:	-
SCALE:	1:25 @ A1 1:50 @ A3	DRAWN BY:	CH
DATE:	11.05.23	CHECKED BY:	BP

All dimensions to be checked on site.
All designs © Ben Pentreath Ltd 2022. Not to be reproduced without permission

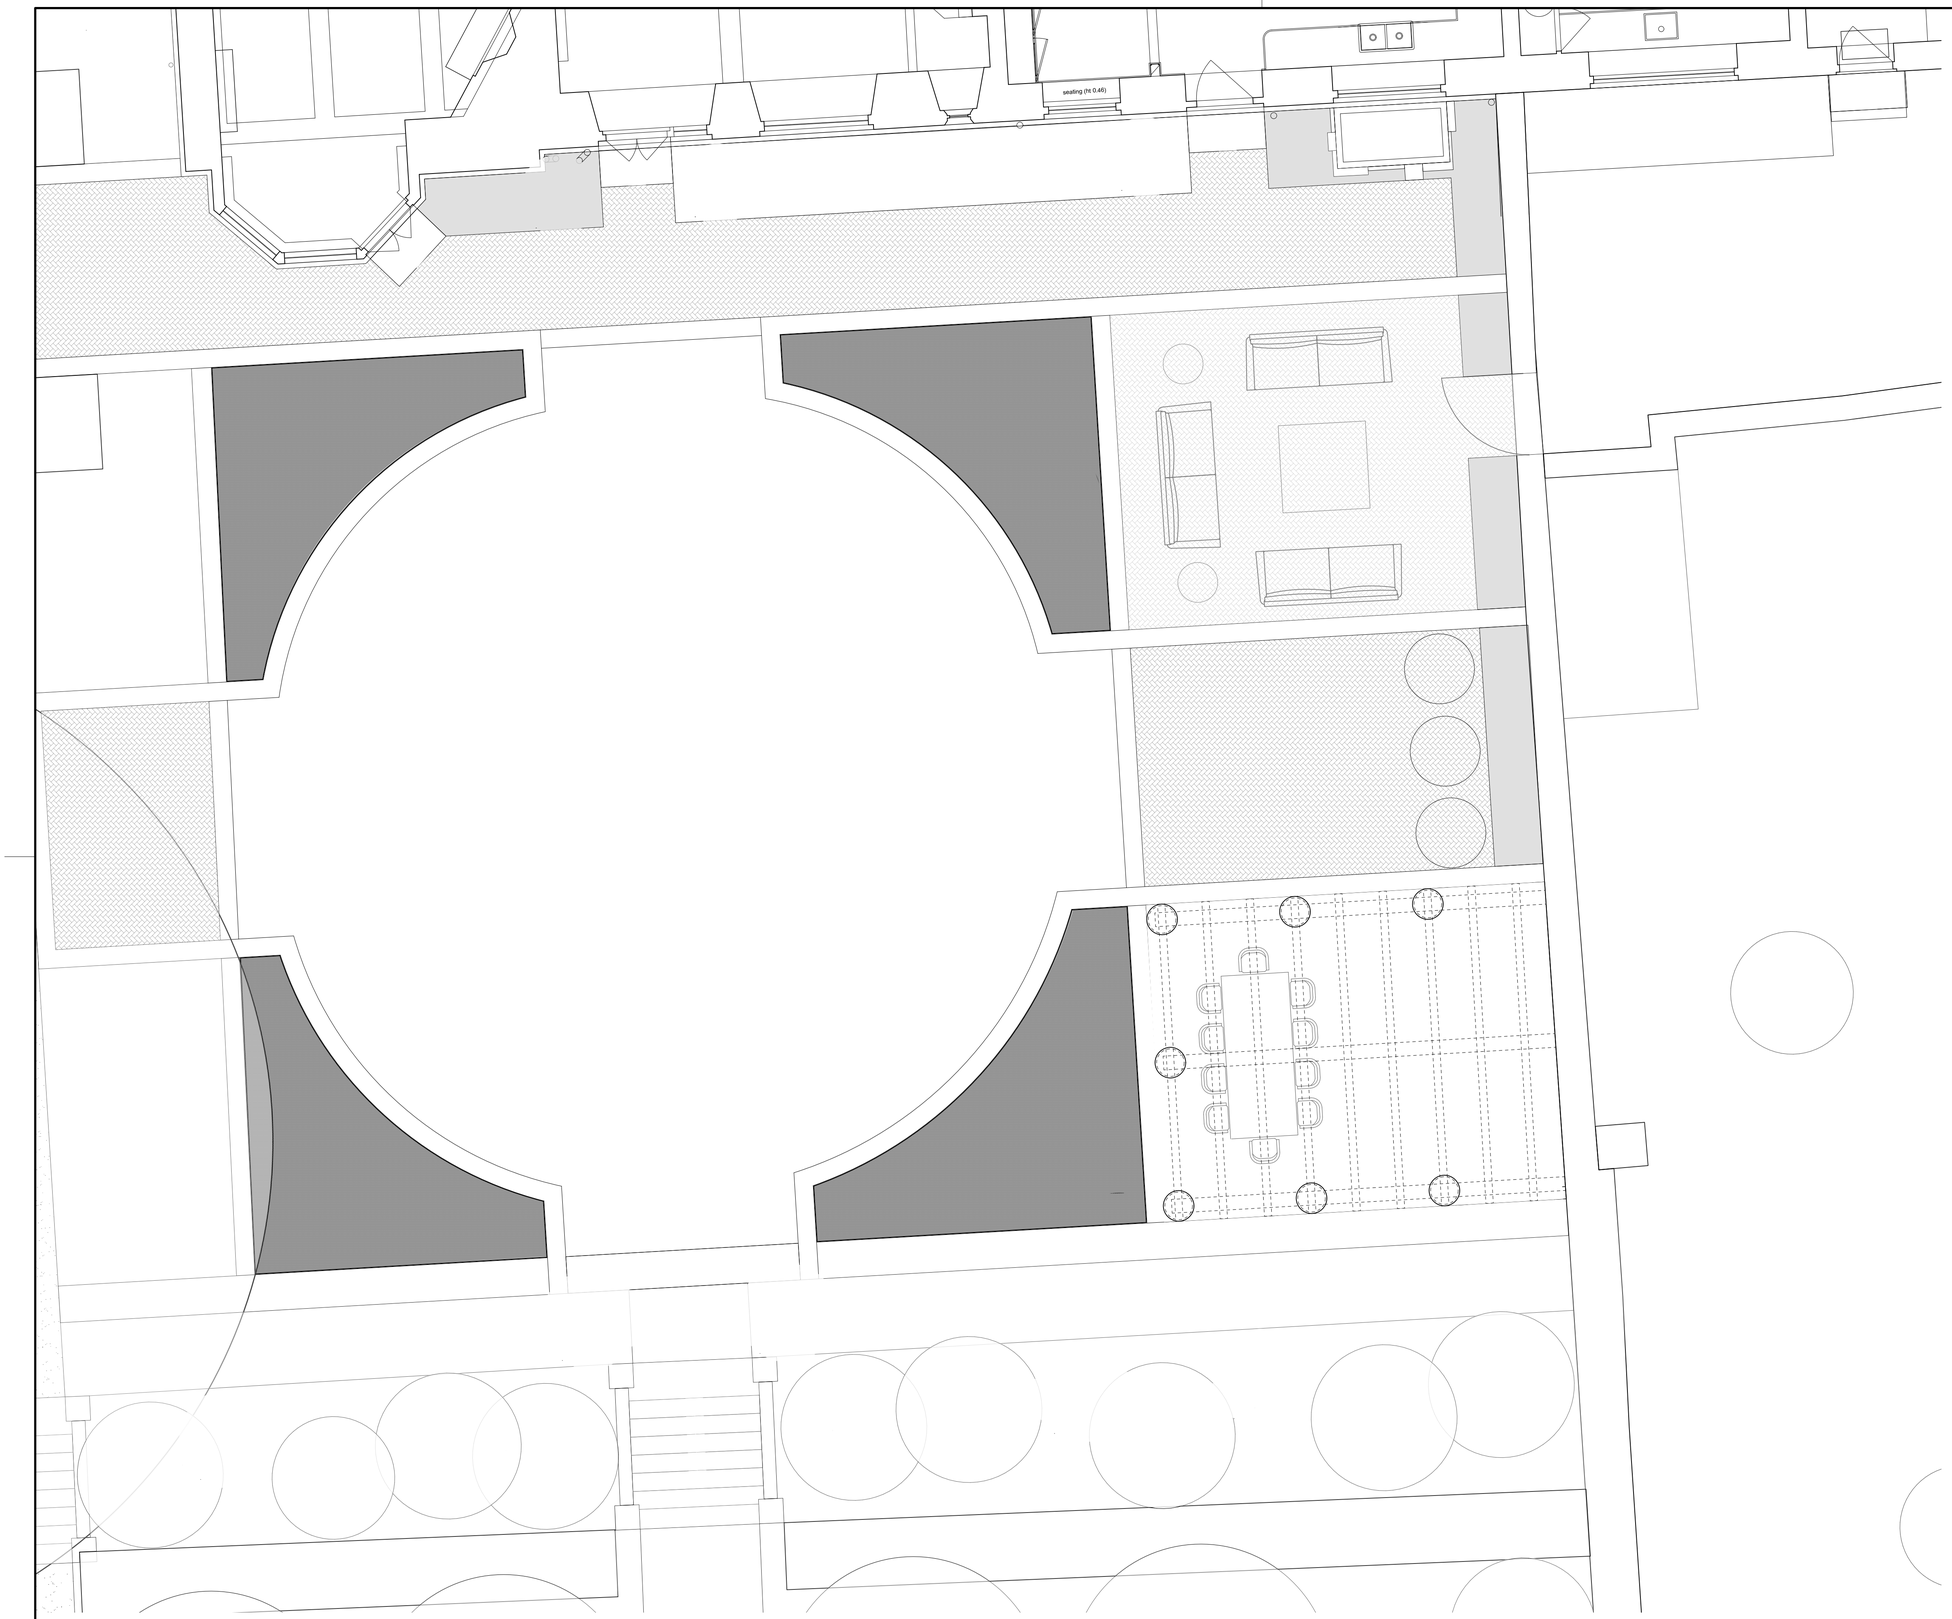

N

Ben Pentreath

1-4 Lamp Office Court
Lambs Conduit Street
London WC1N 3NF
T +44 (0) 20 7430 2424
benpentreath.com

PROJECT:	LEAWOOD HALL
TITLE:	PROPOSED PERGOLA SITE PLAN
DRAWING NO: -	REV. NO: -
SCALE: 1:50 @ A1 1:100 @ A3	DRAWN BY: CH
DATE: 11.05.23	CHECKED BY: BP

All dimensions to be checked on site.
All designs © Ben Pentreath Ltd 2022. Not to be reproduced without permission