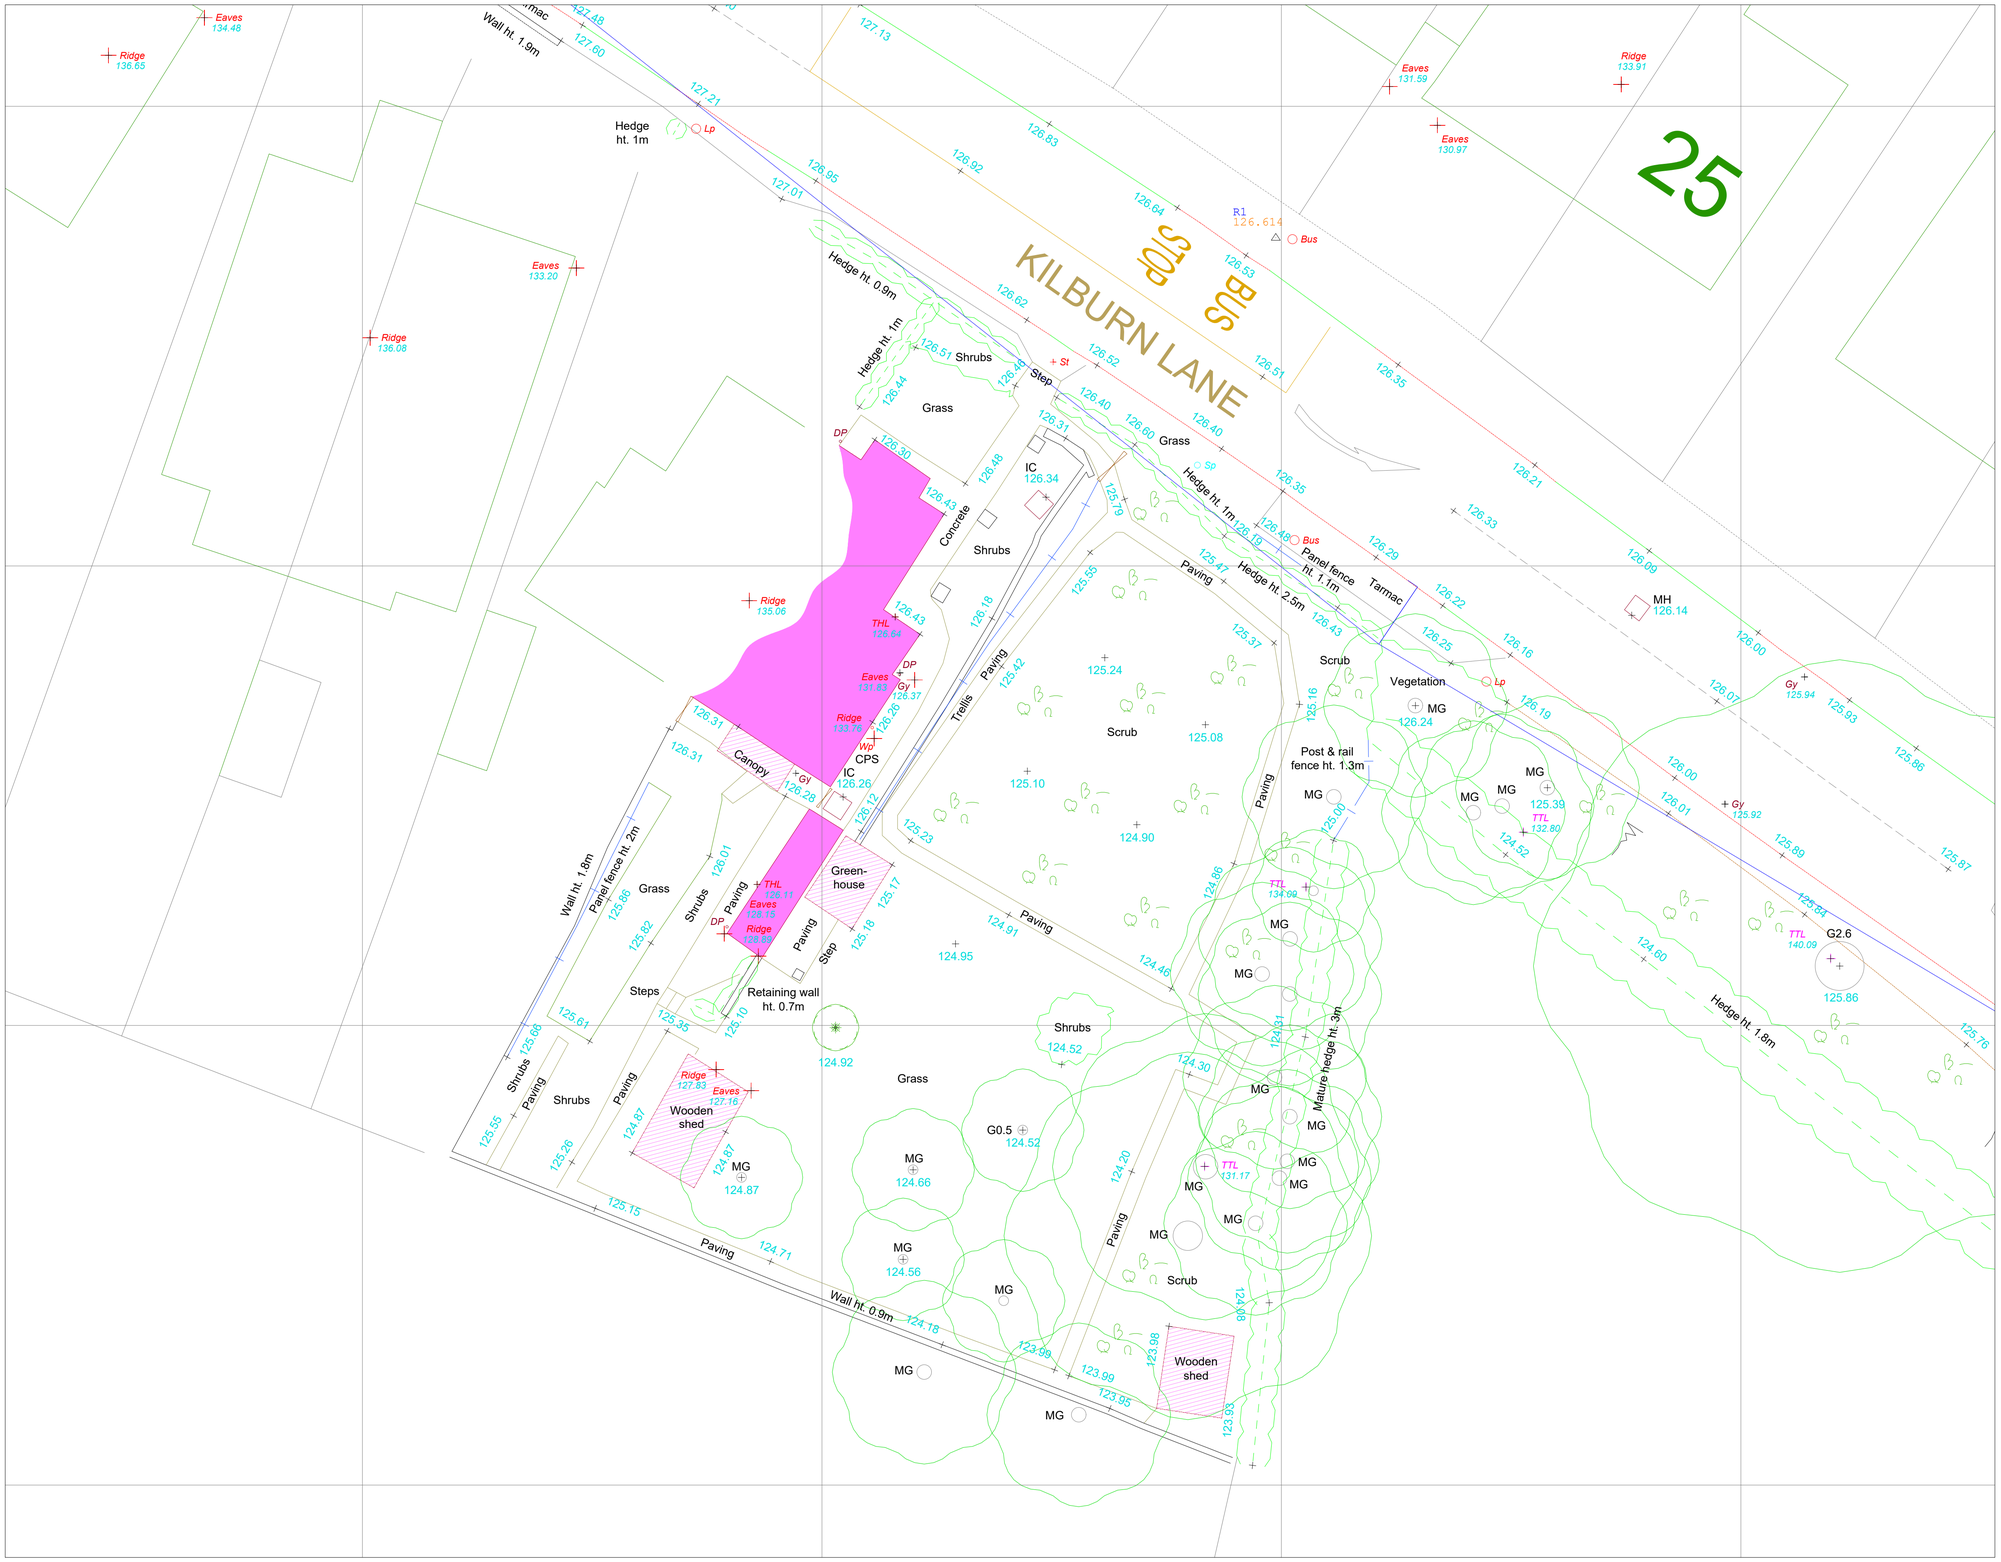
KILBURN LANE
BUS STOP
25
Eaves 134.48
Ridge 136.65
Wall ht. 1.9m
Hedge ht. 1m
Lp
Eaves 133.20
Ridge 136.08
Hedge ht. 0.9m
Hedge ht. 1m
Shrubs
Step
St
Grass
DP
IC 126.34
Concrete
Shrubs
Ridge 135.06
THL 126.64
Eaves 131.83
Gy 126.37
Ridge 133.76
Wp
CPS
IC 126.26
Canopy
Gy 126.28
Trellis
Paving
Hedge ht. 1m
Bus
R1 126.614
Bus
Eaves 131.59
Eaves 130.97
Ridge 133.91
Panel fence ht. 1.1m
Tarmac
Hedge ht. 2.5m
Scrub
Vegetation
Lp
MG 126.24
Post & rail fence ht. 1.3m
MG
MG
MG
MG
125.39
TTL 132.80
TTL 134.09
MH 126.14
Gy 125.94
Gy 125.92
TTL 140.09
G2.6 125.86
Hedge ht. 1.8m
Wall ht. 1.8m
Panel fence ht. 2m
Grass
Shrubs
Steps
Retaining wall ht. 0.7m
Green-house
THL 126.11
Eaves 129.15
Ridge 126.88
Step
Shrubs
Paving
Shrubs
Wooden shed
Ridge 127.83
Eaves 127.16
MG 124.87
G0.5 124.52
MG 124.66
MG 124.56
MG
Grass
Shrubs 124.52
Mature hedge ht. 3m
TTL 131.17
MG
MG
MG
MG
MG
Scrub
Wooden shed
MG
Wall ht. 0.9m
Paving
Paving
Paving