

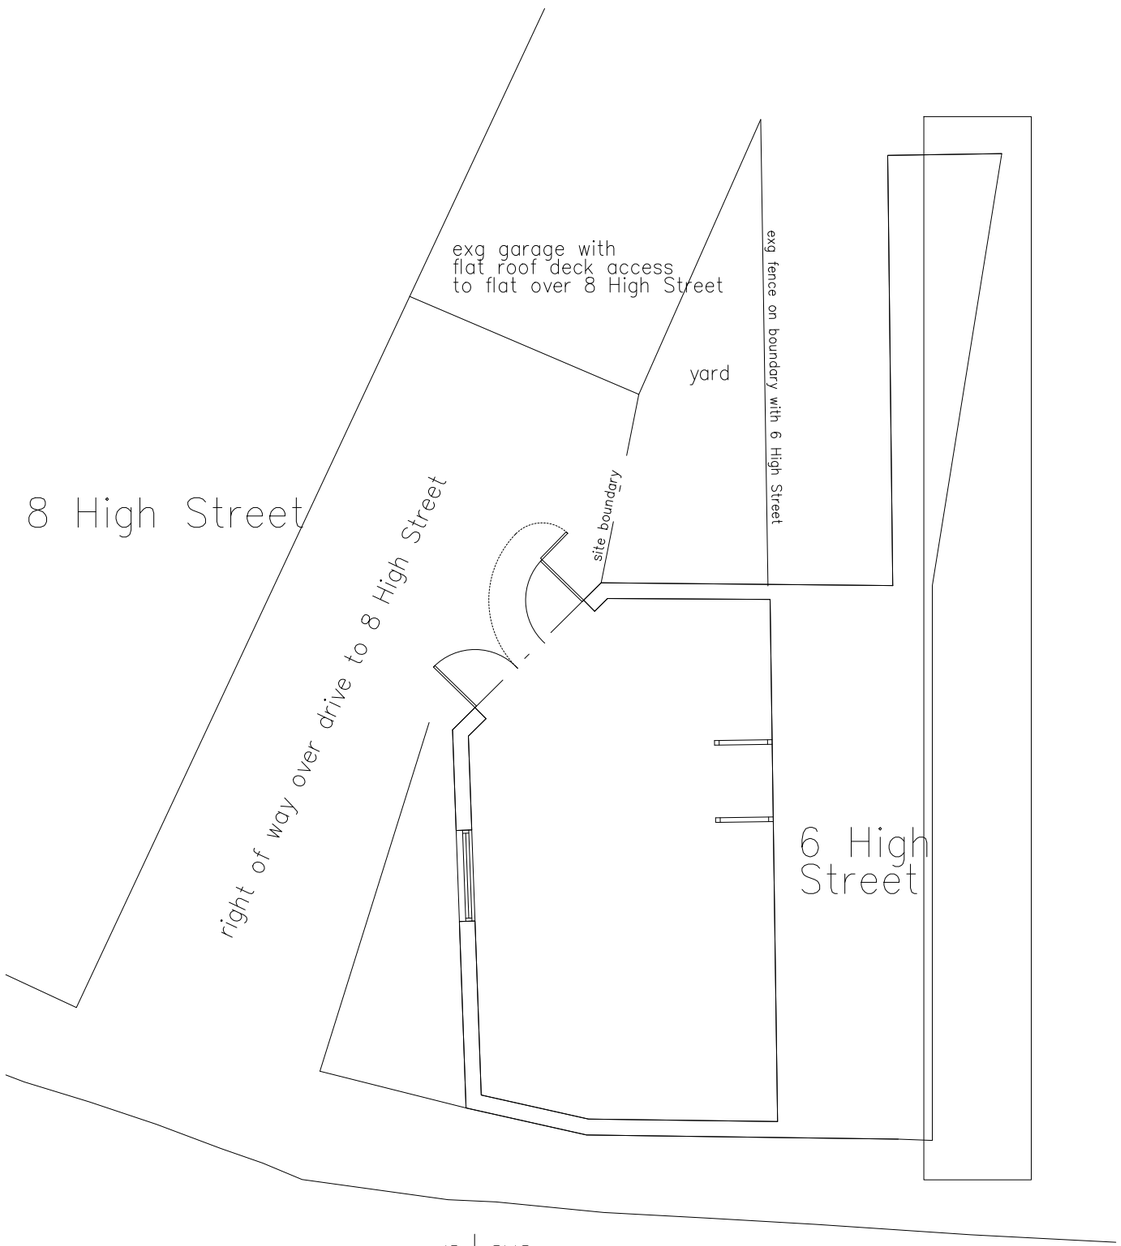


plan

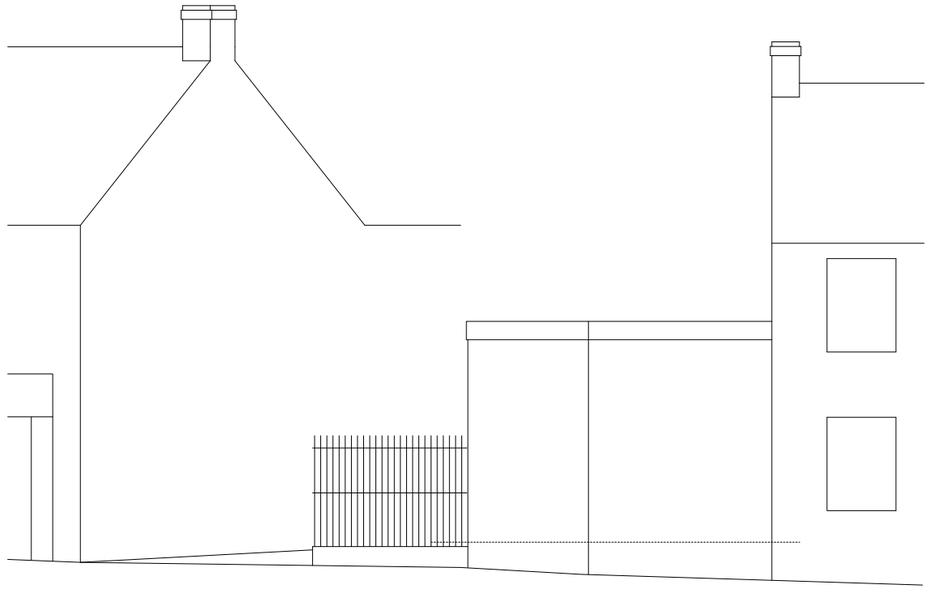

Front Elevation

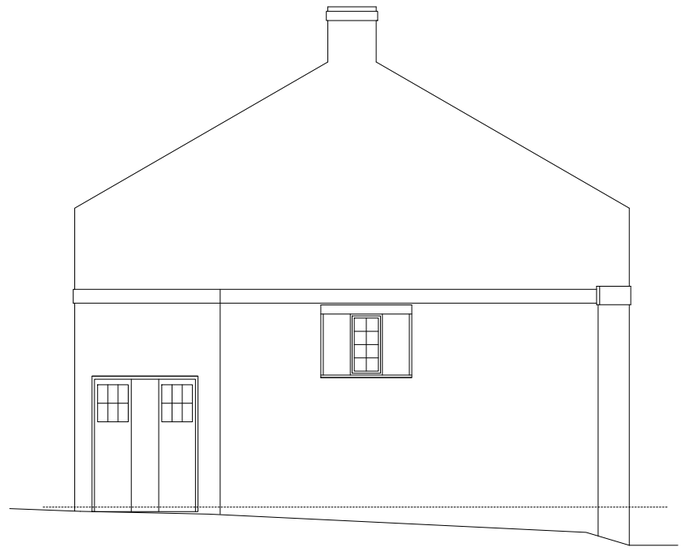

Side Elevation

Site Address:	Drawing Title:	Drawing No: 002
6 High Street Belper	Existing Plans All measurements to be checked on site. All drawings provided by Bakewell and Partners for use.	
Date: May 2023	Drawn By: JS	
Scale: 1:100	Checked By: JF	

JF Planning