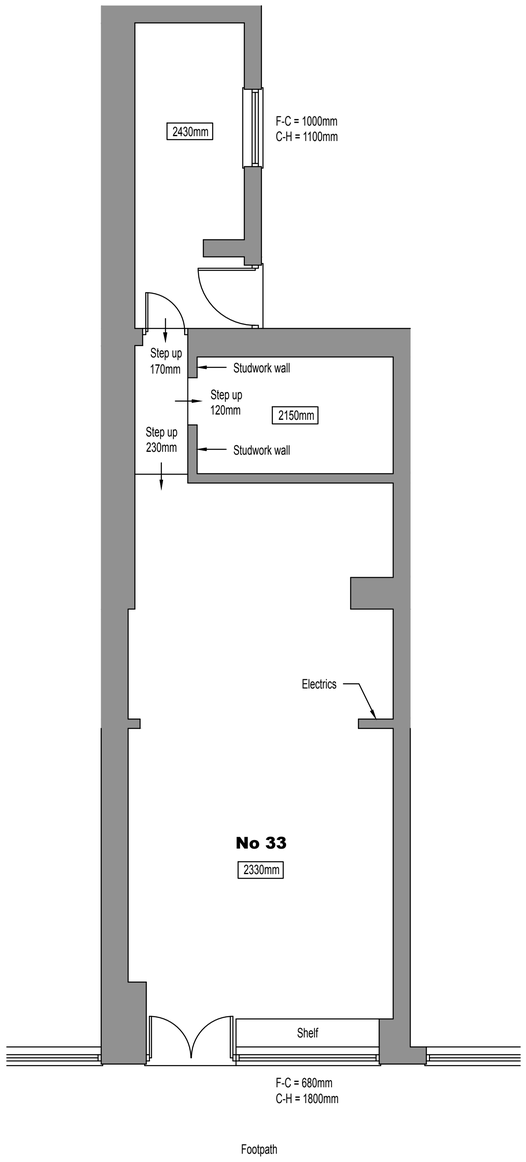

MARKET PLACE

EXISTING FLOOR PLAN

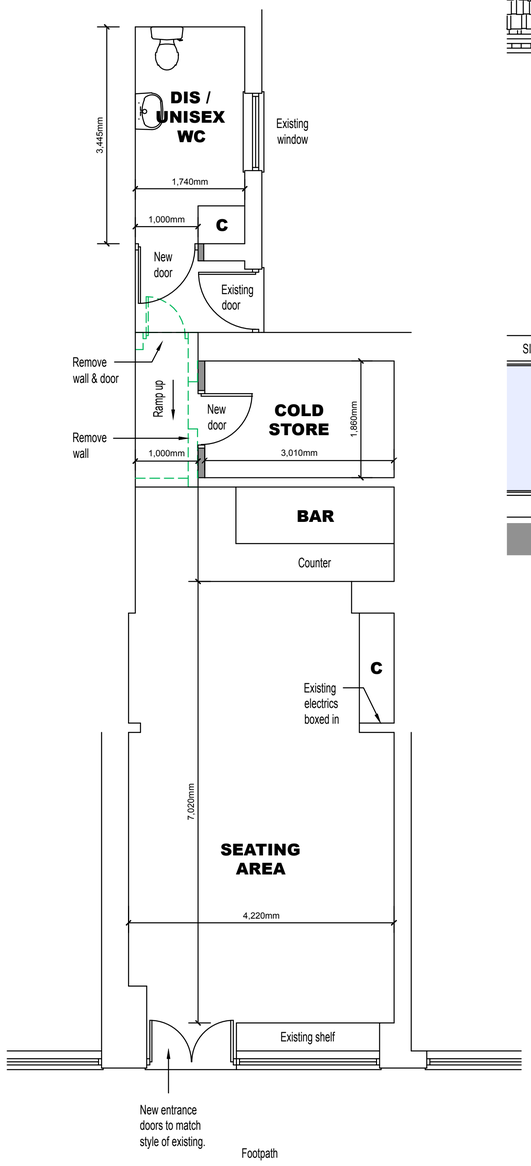

MARKET PLACE

PROPOSED FLOOR PLAN

– – – – – – – – – = Walls, doors, structure etc to be removed.



EXISTING FRONT ELEVATION



PROPOSED FRONT ELEVATION

REV:	DATE:	DESCRIPTION:	BY:

PROJECT:
PROPOSED MICRO PUB

DRAWING TITLE:
EXISTING / PROPOSED PLANS & ELEVATIONS

PROJECT ADDRESS:
33 MARKET PLACE
HEANOR
DERBYSHIRE

CLIENT:
MISS C SMITH

DATE: MAY 2023 SCALE: 1:50 FORMAT: A1

DRAWN: PF
CHECKED:
APPROVED:

DRG NO: TDB192/01 2016 ©

REVISION:

Actual Size
0 10mm

NOTE All works to be carried out in accordance with the current Building Regulations, British Standards, Codes of Practice and to the satisfaction of the Local Authority Building Inspector. All dimensions are to be checked on site prior to the commencement of the works. Any discrepancies to be reported prior to the commencement of the relevant works. Do not scale off this drawing.