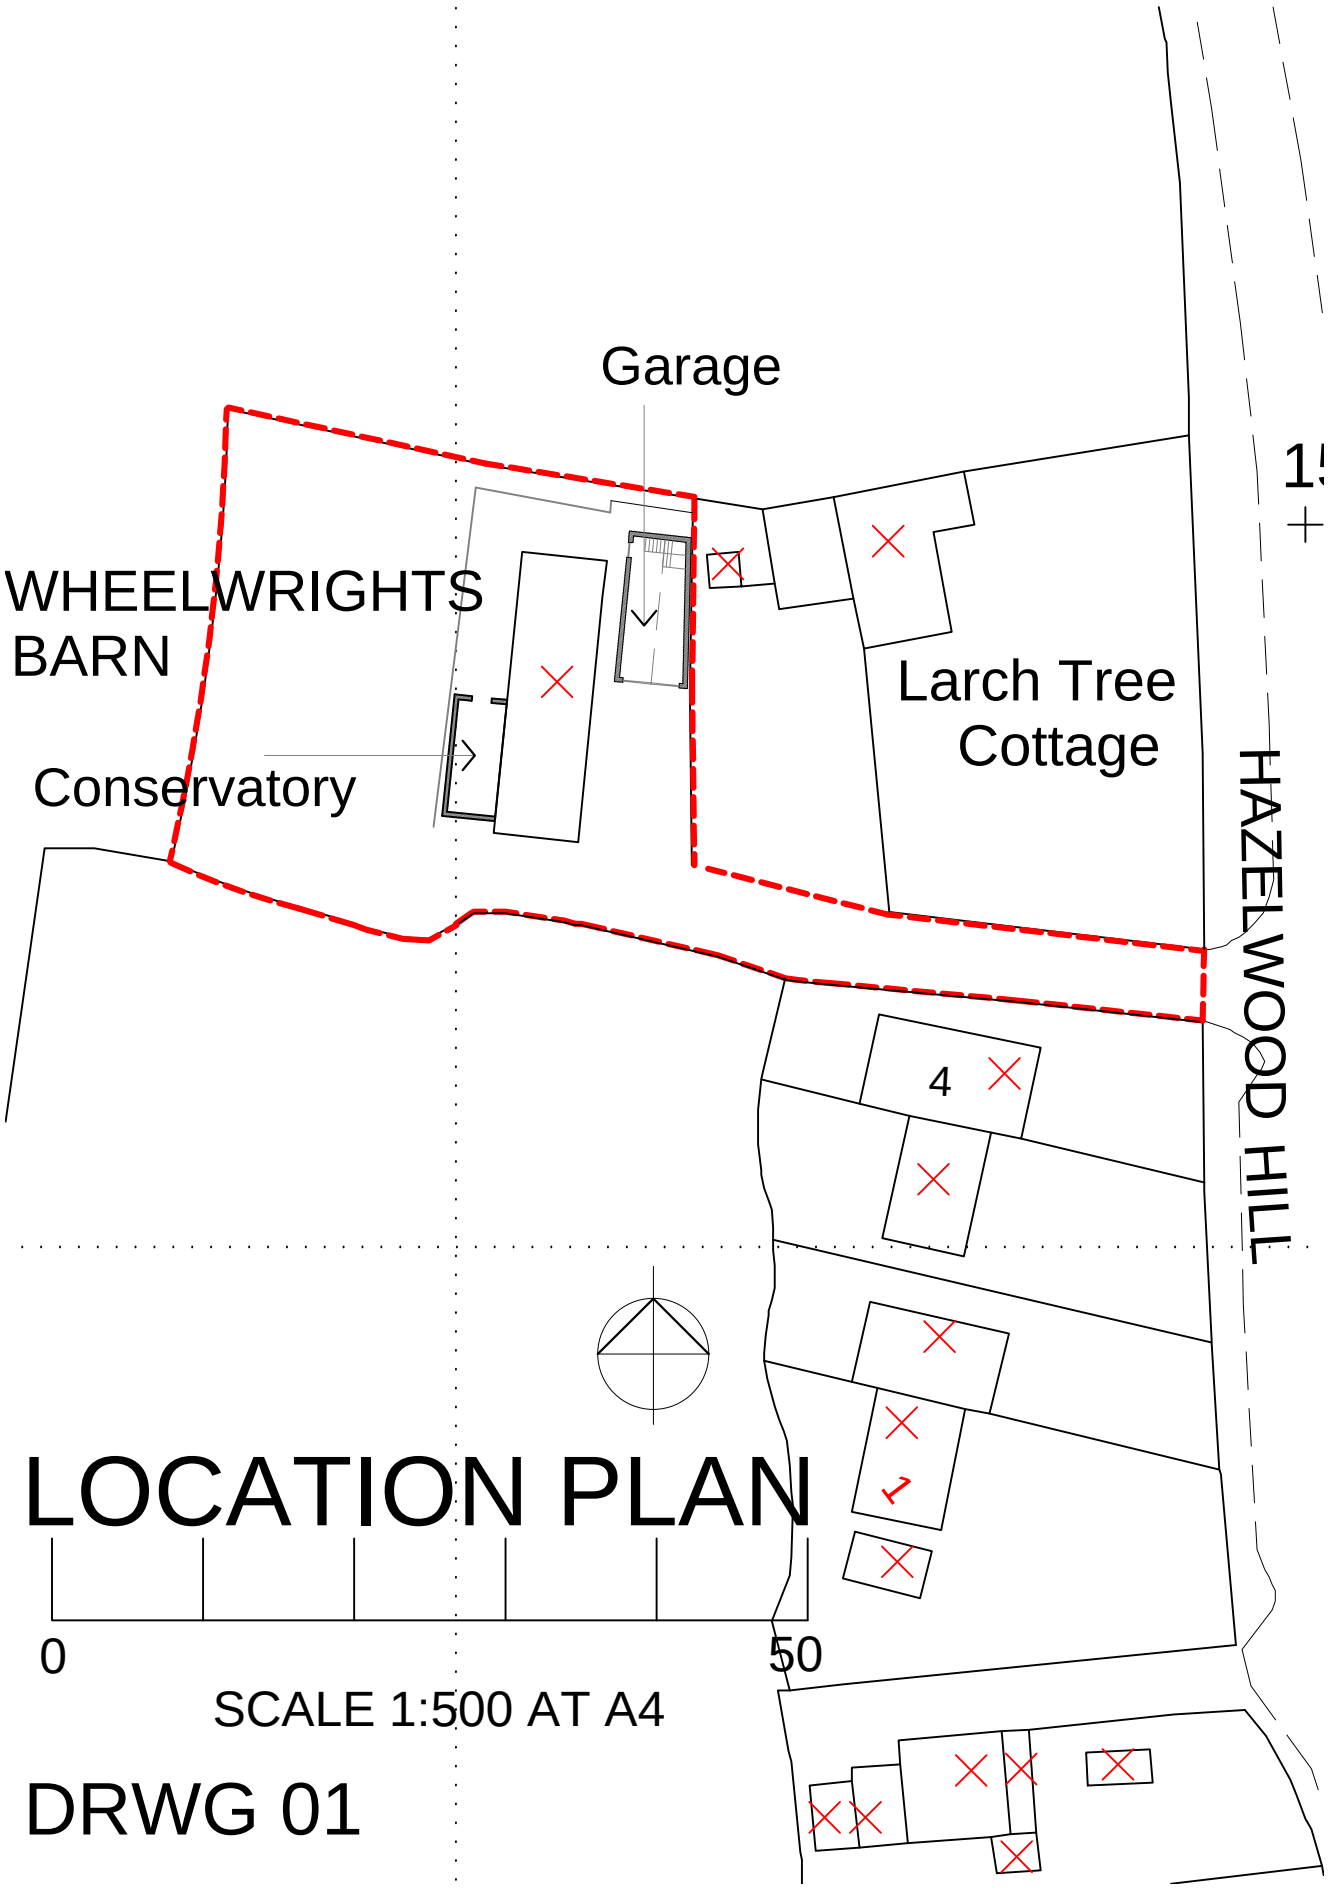

LOCATION PLAN

SCALE 1:500 AT A4

DRWG 01