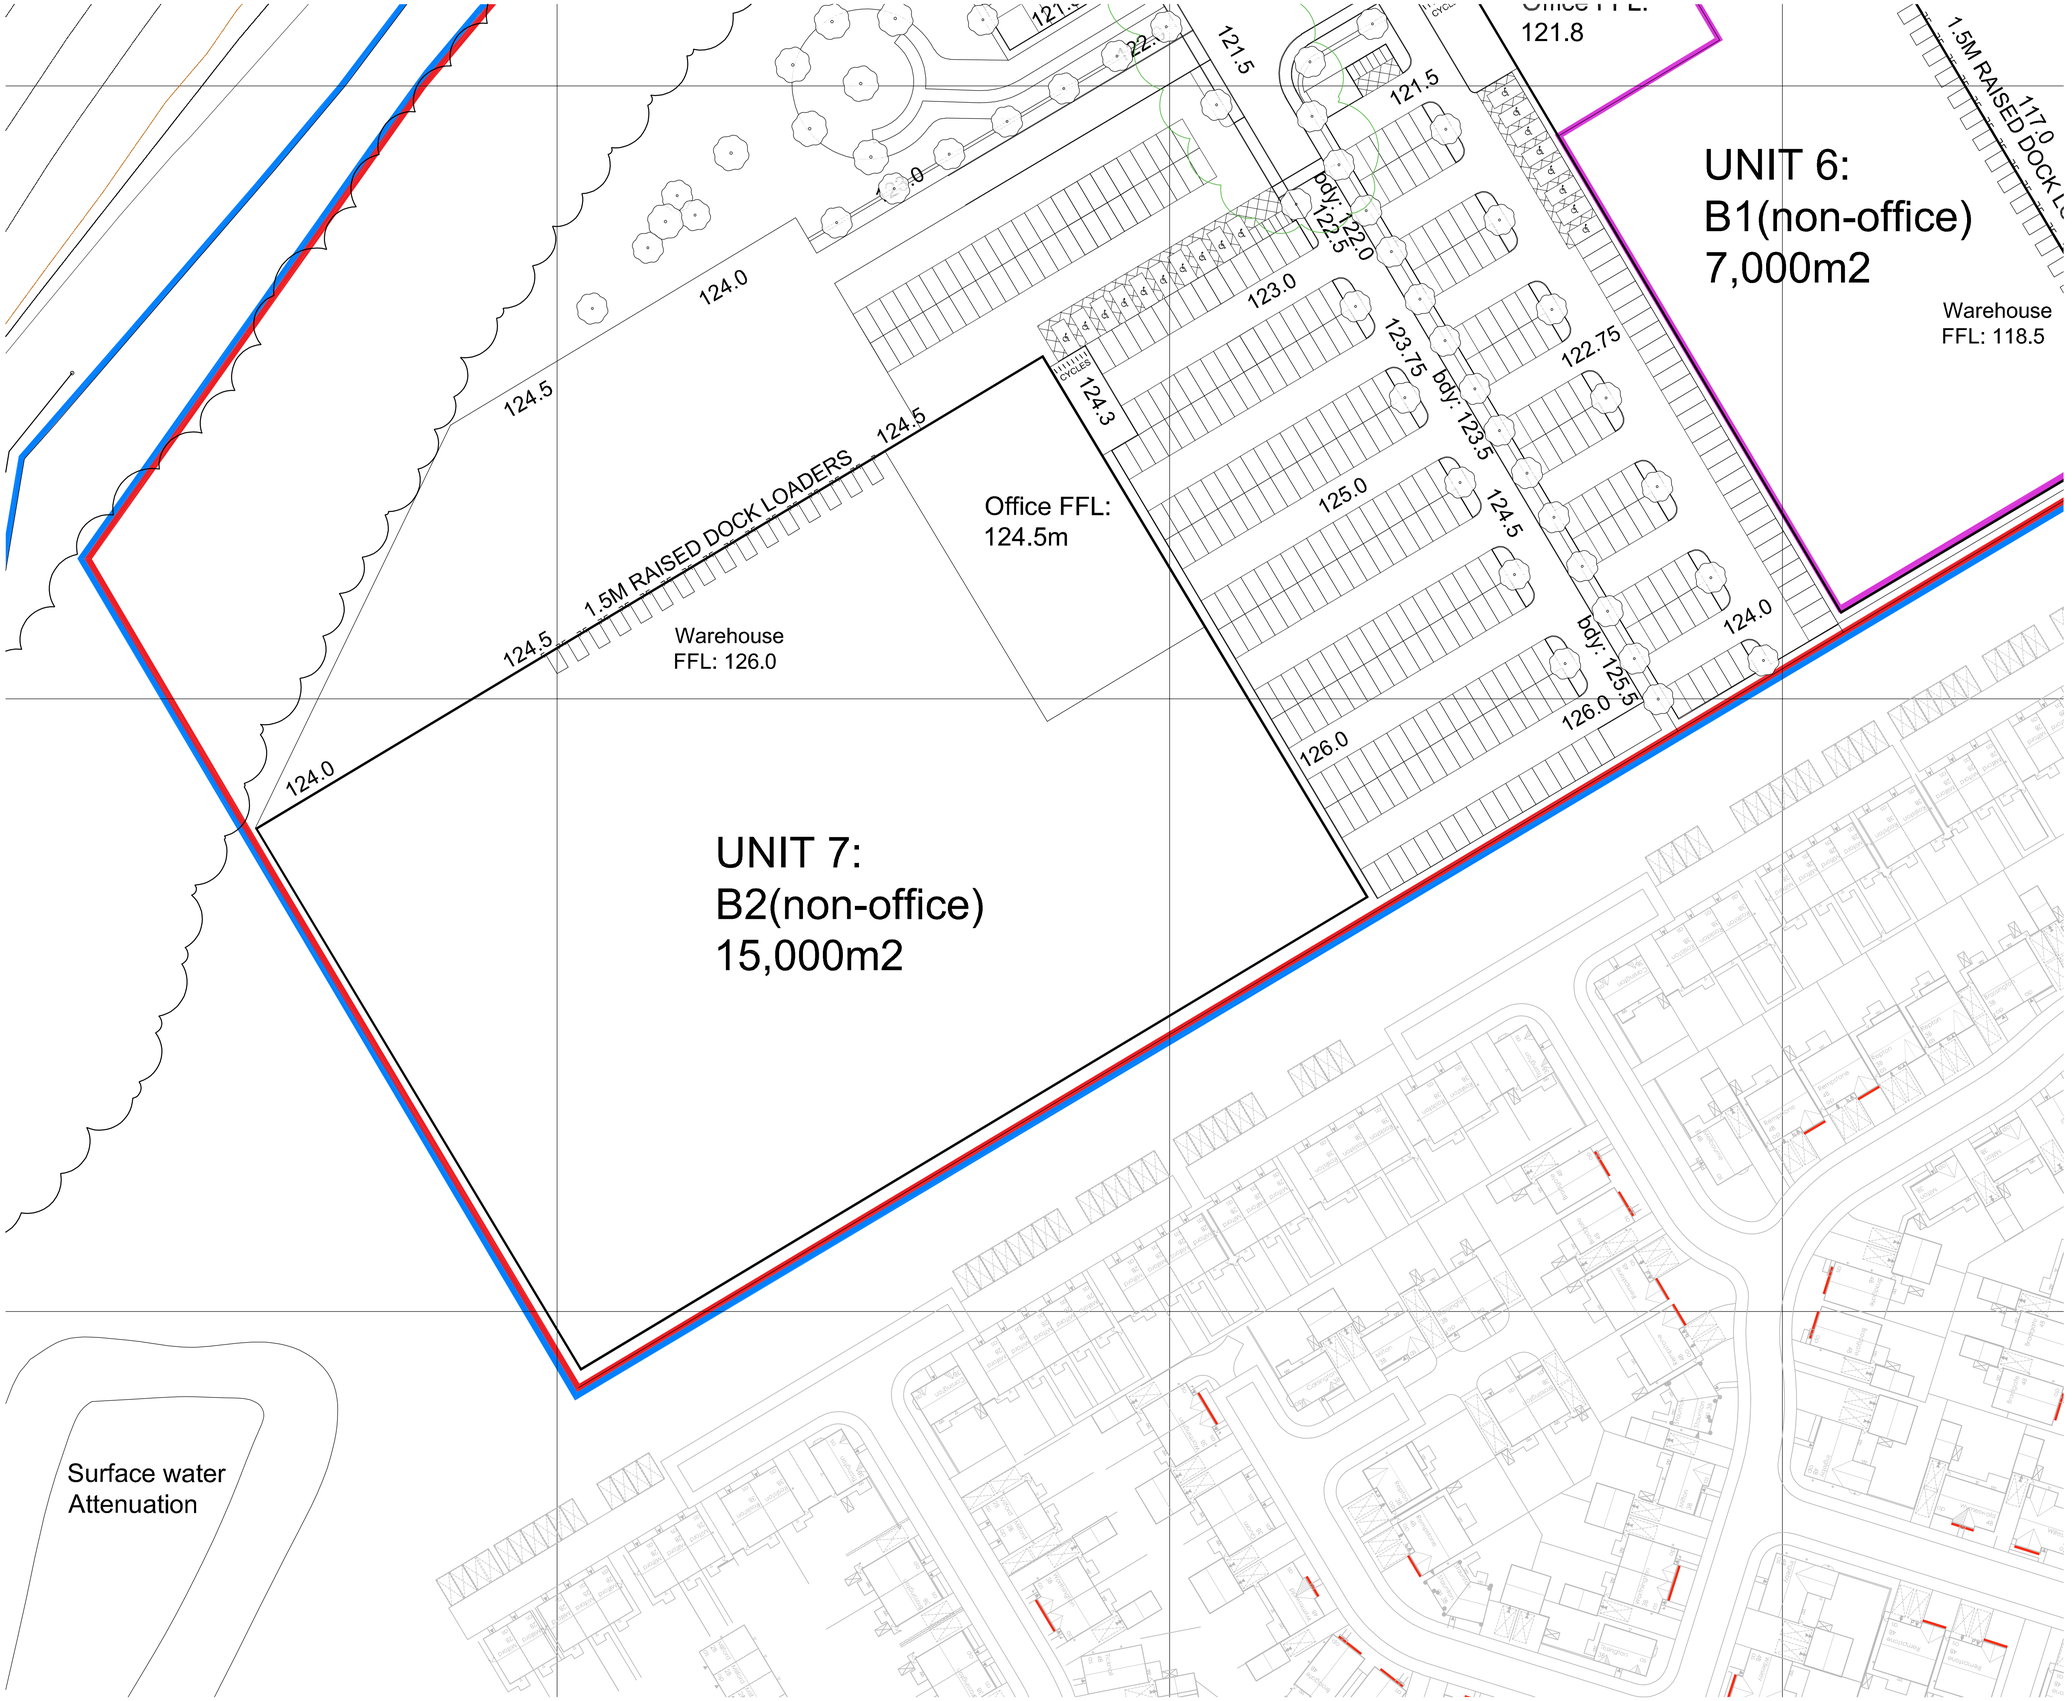


1:500 - SITE PLAN

NO DIMENSIONS TO BE SCALED FROM THIS DRAWING

CDM - RESIDUAL HAZARDS The following are considered to be significant risks relevant to this drawing, which could not be fully mitigated or removed through design:

SITE BOUNDARY
ADJACENT LAND UNDER SAME OWNERSHIP

N

Revision	Date	Drn	Chk
HIGHWAYS AMENDMENTS	25-08-21	PJK	PJK
PLANNING ISSUE	25-03-21	PJK	PJK
FOR PLANNING	12-03-21	PJK	PJK
FOR COMMENT	21-02-21	PJK	PJK

This document references the following files:-

Reference Name	Status	Revision
000-XX-ZZ-M3-A-0001	S0	P01.1

Client
Peveril Securities Ltd

Project
Lily Street Farm - Derby Road, Swanwick

Drawing Title
Commercial Site
Masterplan: B1, B2 & B8
Areas - Site Plan 3 of 4

Suitability Status
S2 - Suitable for Information

Job No.	Scale	Size	Rev
201387	1 : 500	@ A1	P-04

Drawing Number
201387 - PEV - XX - ZZ - DR - A - 1006

Client Code	Originator	Zone	Level	Type	Role	Number

PICK EVERARD **PEVERIL SECURITIES**

T 0345 045 0050 www.pickeverard.co.uk

This drawing is issued for the sole and exclusive use of the intended recipient and is subject to copyright in favour of Pick Everard. Pick Everard does not accept any responsibility or liability whatsoever for its use by a person other than the intended recipient.