
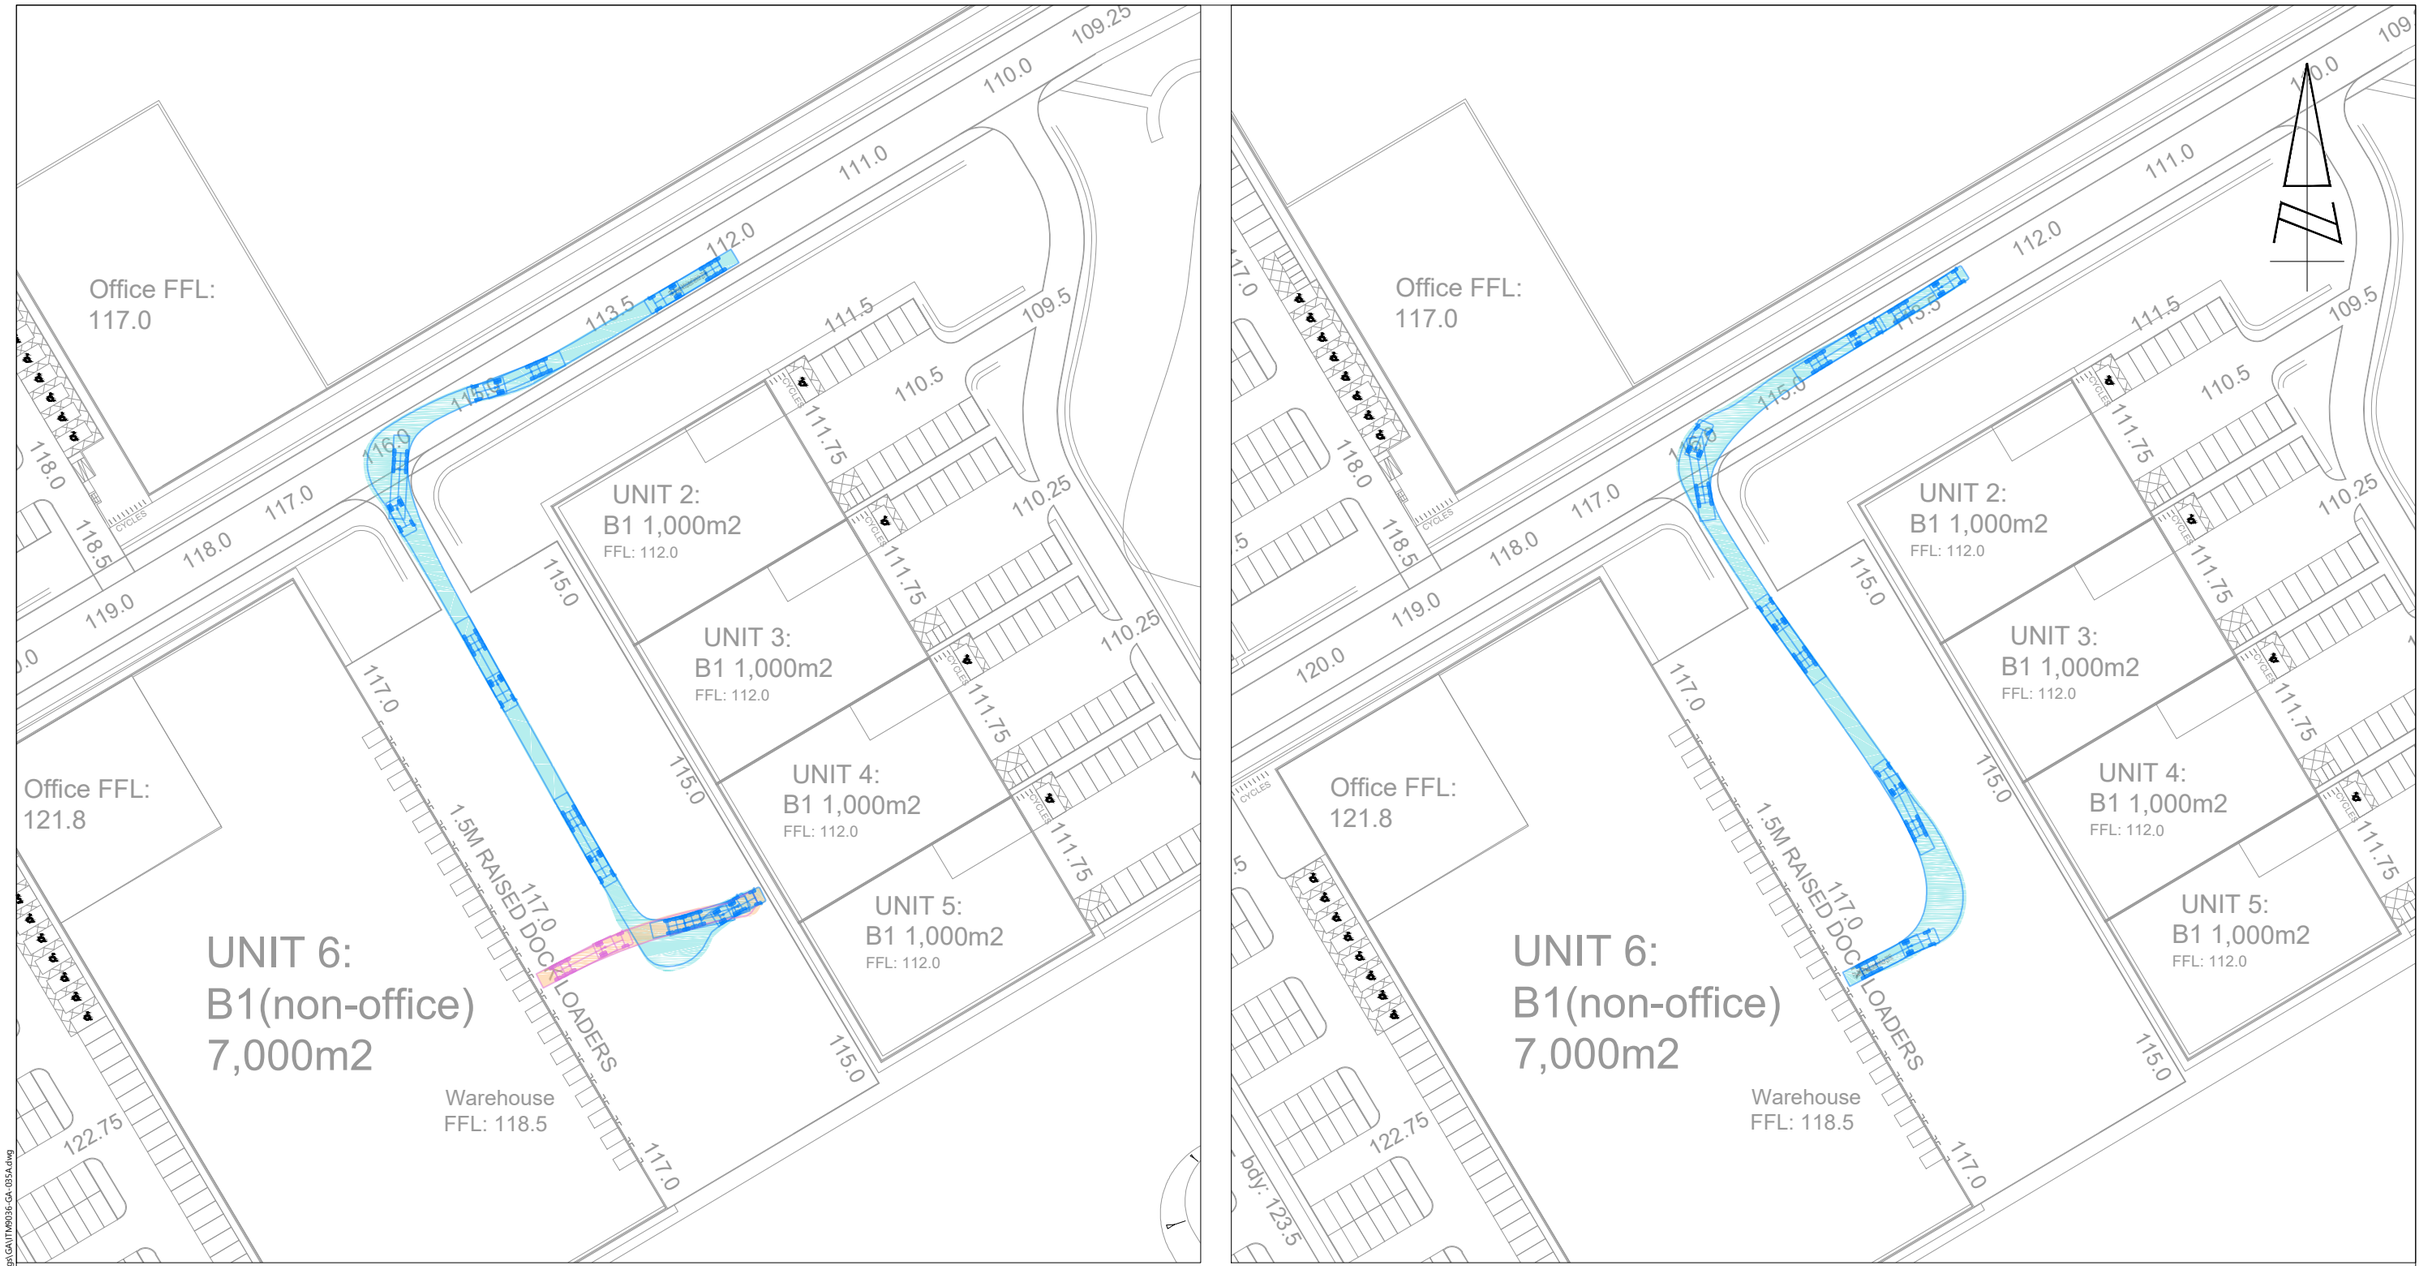


REPRODUCED FROM THE ORDNANCE SURVEY MAP WITH THE PERMISSION OF THE CONTROLLER OF HER MAJESTY'S STATIONERY OFFICE. LICENCE No. 100044286.
© CROWN COPYRIGHT RESERVED.

DRAWING ISSUED FOR FEASIBILITY CONSIDERATION AND PLANNING PURPOSES ONLY. DRAWING NOT TO BE USED FOR CONSTRUCTION. I-TRANSPORT LLP ACCEPT NO RESPONSIBILITY FOR ERRORS MADE BY OTHERS IN SCALING FROM THIS DRAWING. MEASUREMENTS SHOULD BE TAKEN FROM FIGURED DIMENSIONS ONLY. CDM REQUIREMENTS CONSIDERED AT FEASIBILITY STAGE ONLY. FURTHER CONSIDERATION REQUIRED BY DETAILED DESIGN TEAM.

SCALE BAR @ 1:1000

0 10 25 50 100

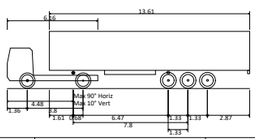

FTA Design Articulated Vehicle (2016)

Overall Length	16.480m
Overall Width	2.550m
Overall Body Height	3.870m
Min Body Ground Clearance	0.515m
Max Track Width	2.470m
Lock to lock time	3.00s
Kerb to Kerb Turning Radius	6.600m

i-Transport

Centurion House, 129 Deansgate
Manchester, M3 3WR

Tel: 0161 830 2172

www.i-transport.co.uk

REV	DATE	BY	DESCRIPTION	CHK	APD
A	02.09.21	JB	UPDATED MASTERPLAN	JO	JO

STATUS: FOR INFORMATION

TITLE: SWEPT PATH ANALYSIS - 16.5m ARTICUALTED VEHICLE
UNIT 6

PROJECT: LILY STREET FARM

CLIENT: PEVERIL HOMES

DRAWN:	CHECKED:	APPROVED:
JB	JO	JO
PROJECT No:	SCALE @ A3:	DATE:
ITM9036	1:1000	20.08.21
DRAWING No:		REV:
ITM9036-GA-035		A

Z:\Projects\9036ITM - Lilly Street Farm F3 (F1-2A)\Tech\Acad\i-Transport Drawings\Working Drawings\GA\ITM9036-GA-035A.dwg