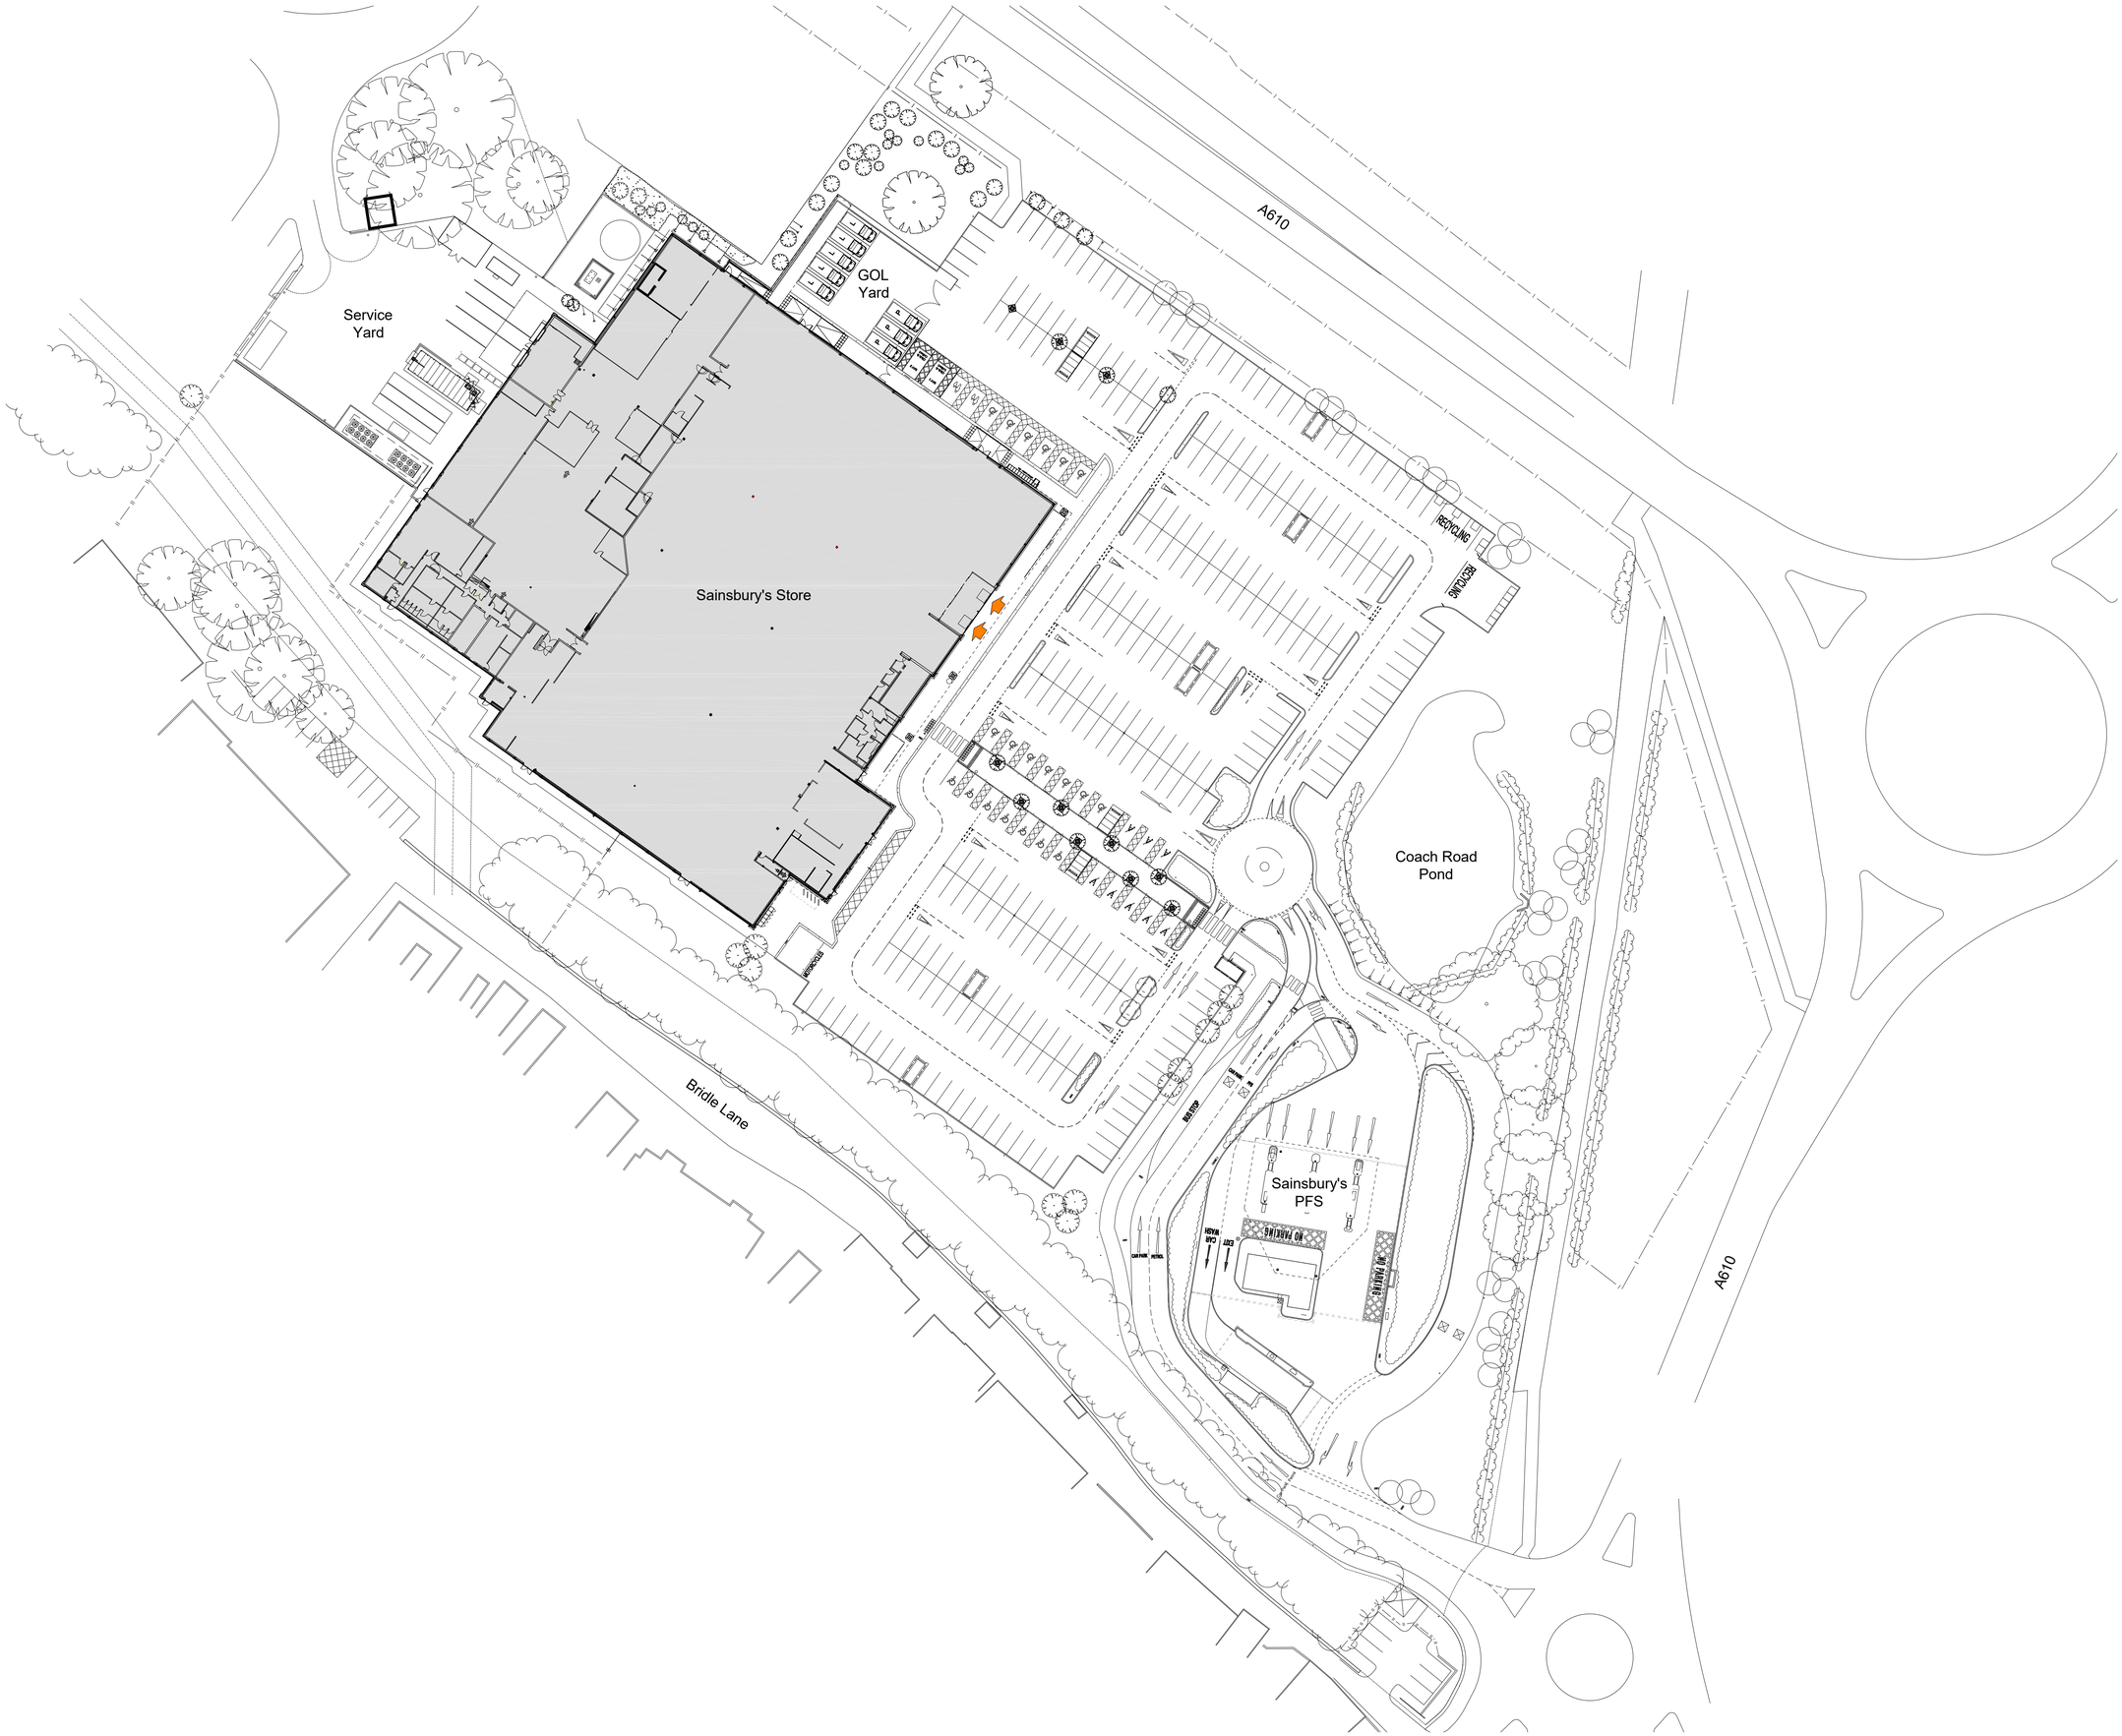

NOTES:

N

0 m 10 20 30 40 50

1:500

REVISION: 1 BY: RHM CHECKED: DATE: 18/05/2023

Initial issue

STATUS

A3 | PLANNING

CLIENT

Sainsbury's

PROJECT

RIPLEY
PROPOSED TIMPSON POD

TITLE

EXISTING SITE PLAN

Hadfield Cawkwell Davidson

Broomgrove Lodge, 13 Broomgrove Rd, Sheffield, S10 2LZ T 0114 266 8181 www.hcd.co.uk

HCD PROJECT NO.	SCALE	REV.
2021-249	1:500 @ A1	1

ASSET-ID_PROGRAMME CODE	ORIGINATOR	DIVISION	LEVEL	TYPE - ROLE - NUMBER
AS-2070_2002	HCD	Z07	00	SK-A-9341

S:\Architecture\2021-249\Drawings\DR - Plotsheets\Ripley\SK-A-9341 - Ex Site Plan - Ripley PL.dwg | © HCD