
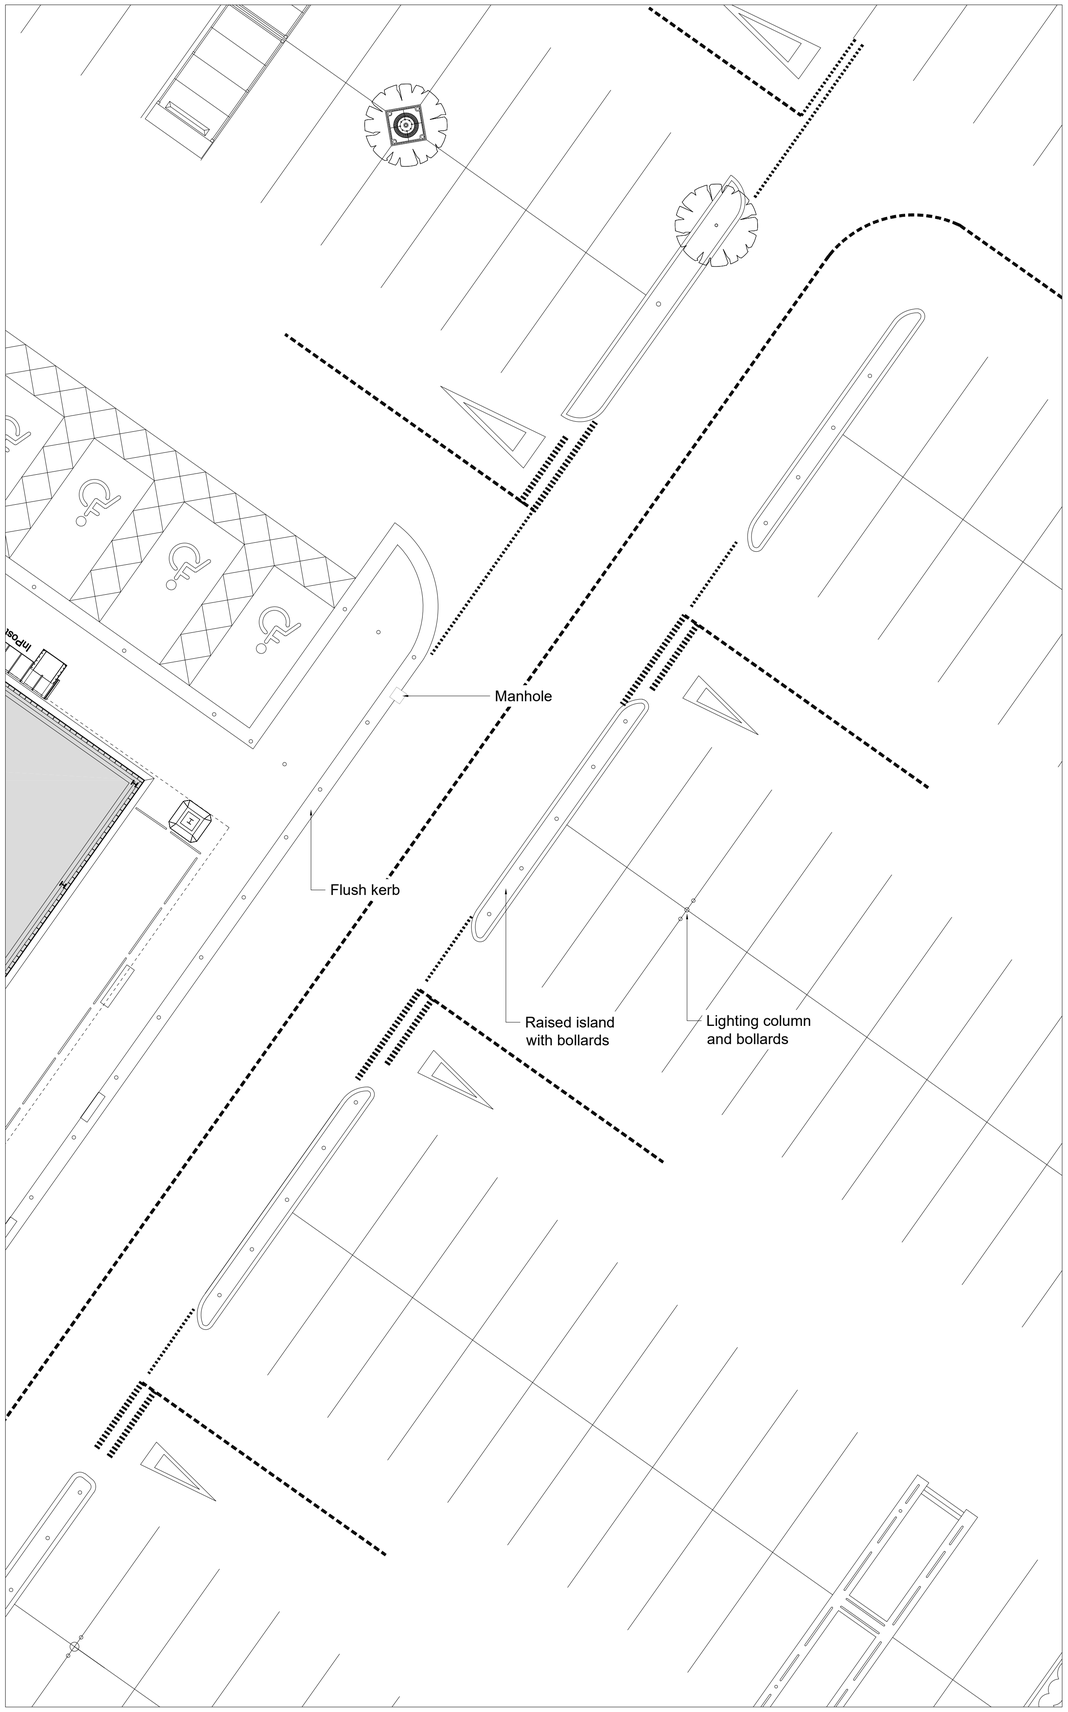


EXISTING DETAILED PLAN
Scale 1:100 @ A1

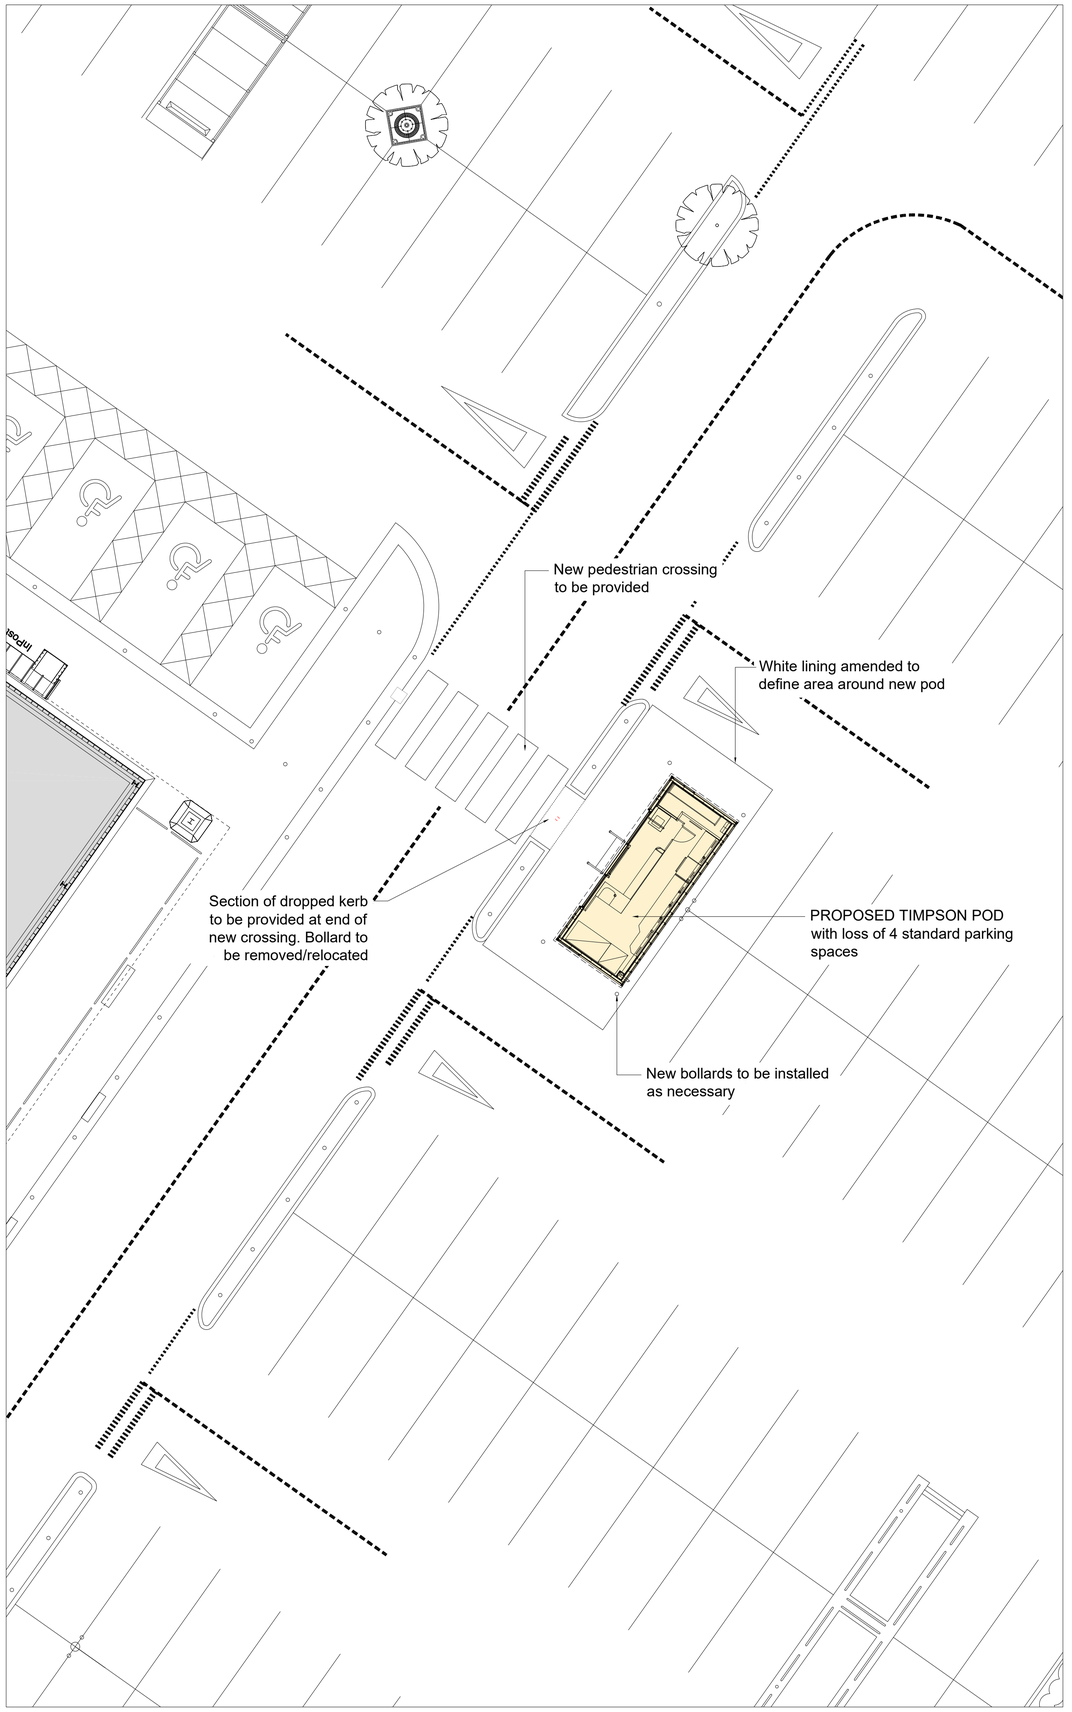

PROPOSED DETAILED PLAN
Scale 1:100 @ A1

NOTE:

N

0 m 2 4 6 8 10
1:100

FOR PROPOSED TIMPSON POD ELEVATIONS REFER TO DRAWING SK-A-9111

REVISION: 1 BY: RHM CHECKED: DATE: 18/05/2023
Initial issue

STATUS
A3 | PLANNING

CLIENT
Sainsbury's

PROJECT
RIPLEY
PROPOSED TIMPSON POD

TITLE
EXISTING / PROPOSED DETAILED PLANS

Hadfield Cawkwell Davidson
Broomgrove Lodge, 13 Broomgrove Rd, Sheffield, S10 2LZ T 0114 266 8181 www.hcd.co.uk

HCD PROJECT NO.	SCALE	REV.
2021-249	1:100 @ A1	1

ASSET-ID_PROGRAMME CODE	ORIGINATOR	DIVISION	LEVEL	TYPE - ROLE - NUMBER
AS-2070_2002	HCD	Z07	00	SK-A-9343

S:\Architecture\2021-249\Drawings\DR - Plotsheets\Ripley\SK-A-9343 - Ex-Pr Detailed Plans - Ripley PL.dwg © HCD