This drawing is for Client Approval only.

All measurements are to be checked on-site for validation and authenticity with layouts indicative only

No amendments or copies are to be produced without prior consent from Rapleys LLP. Do not scale from drawing

Rev	Date	Revision

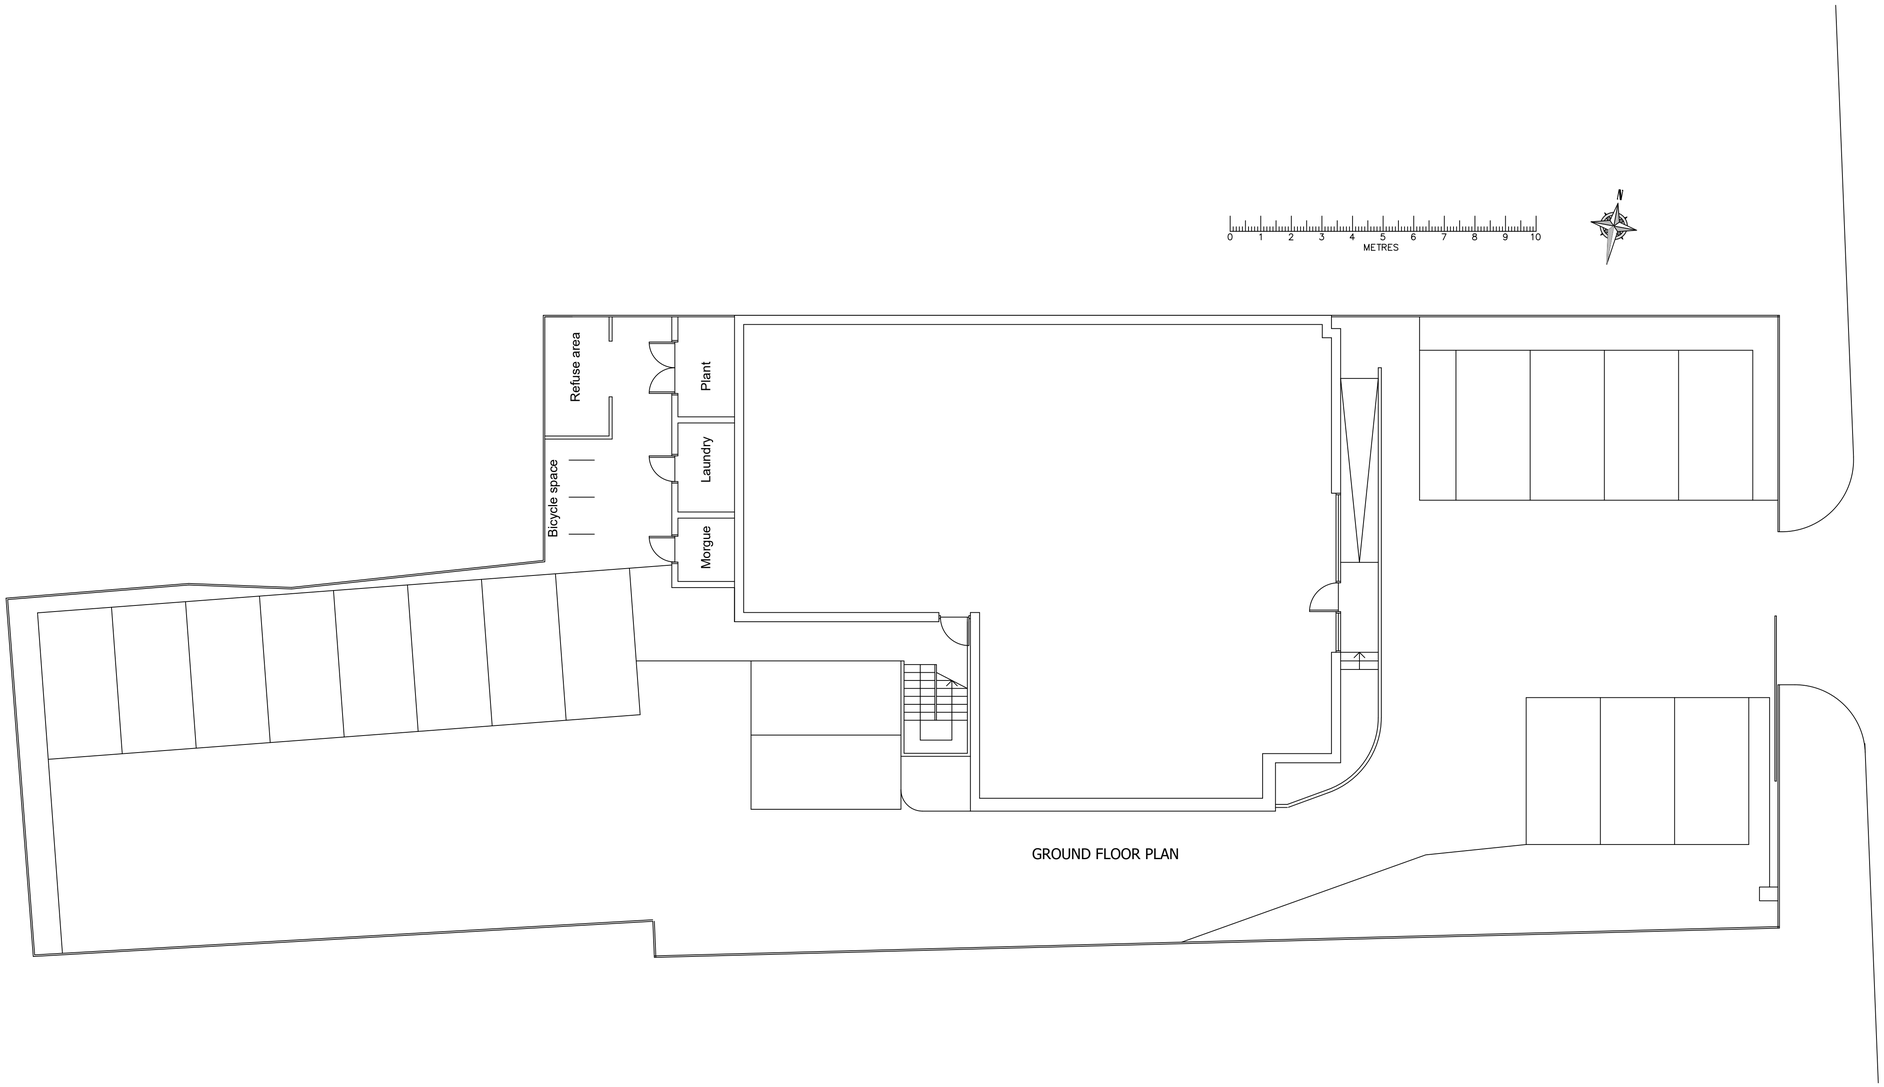

GROUND FLOOR PLAN

Client

Job Title

Ambivet, 14a Derby Road
Ripley DE5 3HQ

Drawing Title

Existing Site Plan

Scale	Date	Drawn
1:100@A1	20th May 2023	YC

RAPLEYS

York House, York Street,
MANCHESTER M2 3BB
Tel: 0870 777 6292 www.rapleys.co.uk

DRAWING NO. EX01-AV14AD