

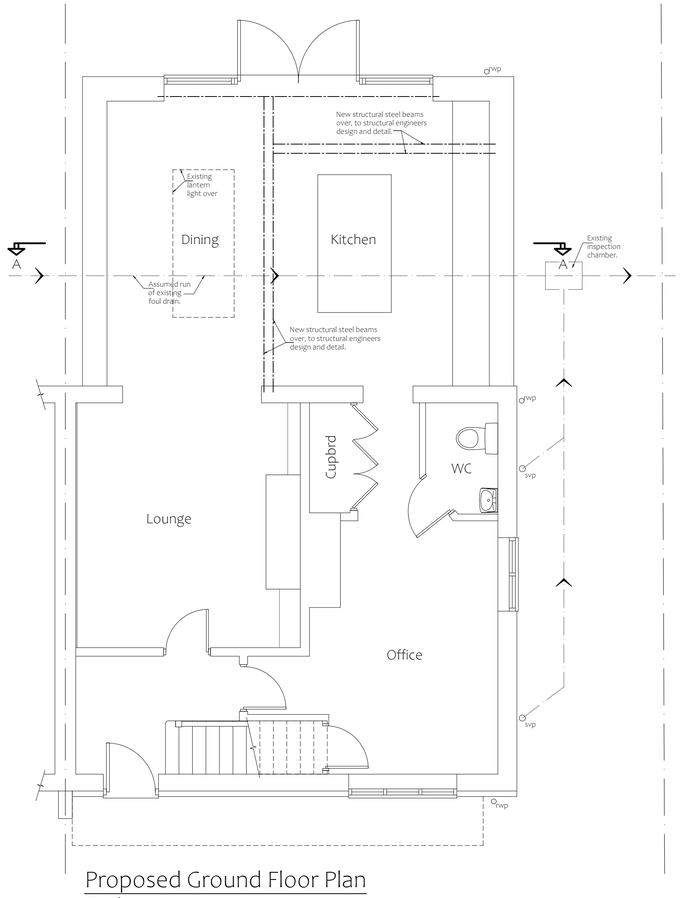



Proposed Ground Floor Plan
Scale 1: 50

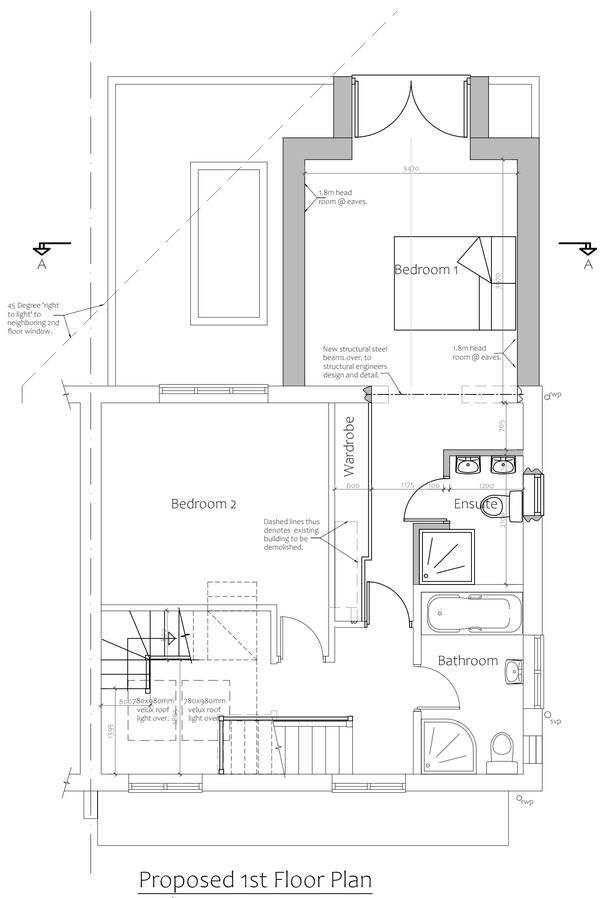

Proposed 1st Floor Plan
Scale 1: 50

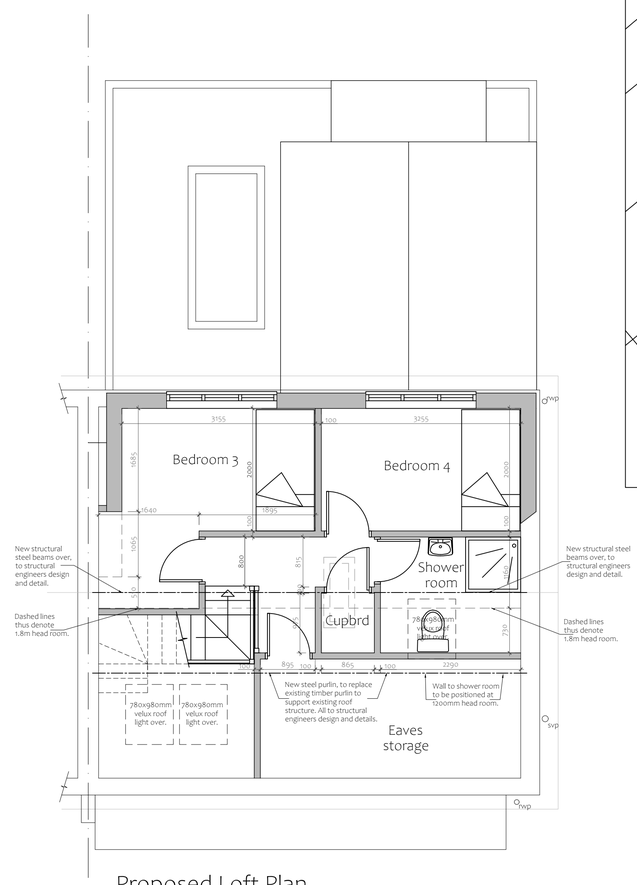

Proposed Loft Plan
Scale 1: 50

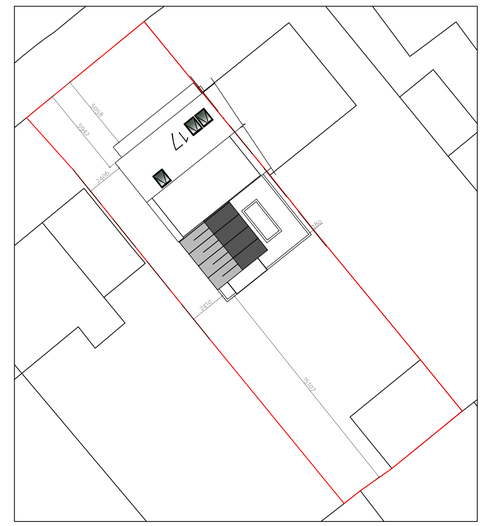

Proposed Site Block Plan
Scale 1: 200

DO NOT SCALE:
From this drawing all dimensions are in millimetres unless otherwise stated any discrepancies are to be reported to Lacey & Owen Architectural Services Ltd.

RELEVANT DRAWINGS:
This drawing is to be read in conjunction with all other relevant drawings and details

DRAWING COPYRIGHT:
This drawing and all other relevant drawings is the property of Lacey & Owen Architectural Services Ltd. and should not be copied or altered in any way without prior consent

PLANNING ISSUE




Existing Front Elevation
Scale 1: 100 (North West)



Proposed Side Elevation
Scale 1: 100 (South West)



Proposed Rear Elevation
Scale 1: 100 (South East)

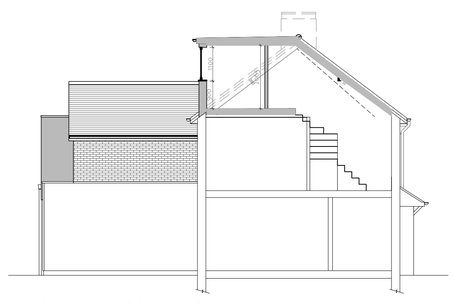

Proposed Side Elevation
Scale 1: 100 (North East)

Rev	By	Date	Details
B	MO	24/05/23	External materials amended
A	MO	10/05/23	Planning Issue

PROPOSED
1st Floor Extension & Loft Conversion

LOCATION
17 Old Coppice Side
Heanor
DE75 7DH

CLIENT
Stephen Teale

DRAWING TITLE
Details as Proposed

Drawn by	Date	Dwg.No	Rev
MO	March 2023	KJ3471/02	B

SCALES @ A1: 1:50 | 1:100 | 1:200

139 Bath Street
Ilkeston
Derbyshire
DE7 8AS
LACEY & OWEN
ARCHITECTURAL SERVICES LTD
T: 0115 944 5138
E: enquiry@laceyandowen.co.uk
www.laceyandowen.co.uk
CIAT REGISTERED PRACTICE