



'GARDEN SIDE' ELEVATION

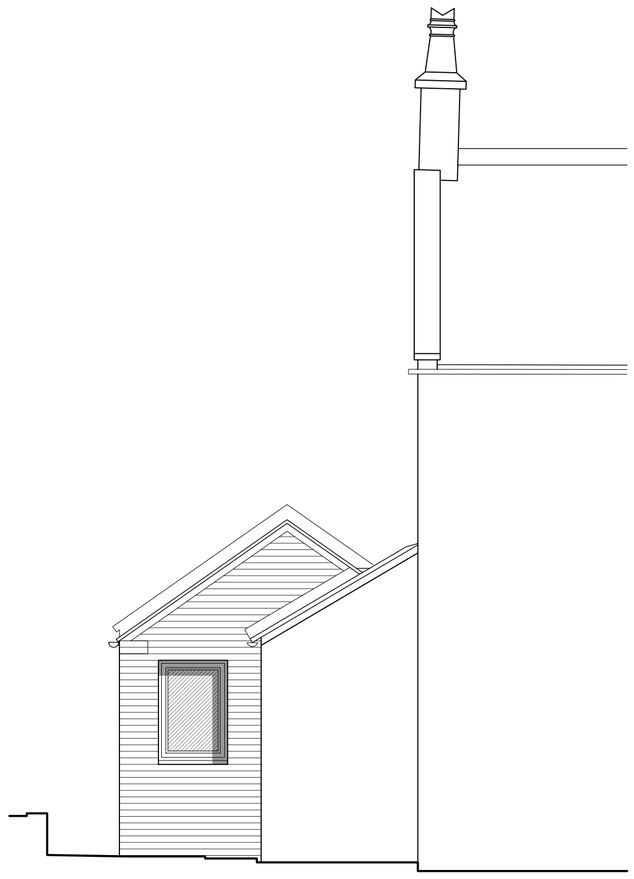


FRONT ELEVATION

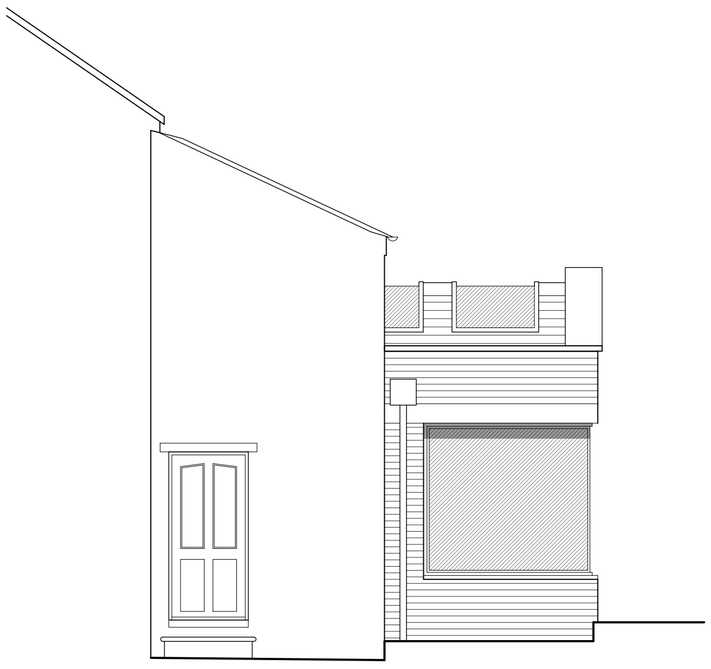

'COURTYARD SIDE' ELEVATION / SECTION



'RIVER SIDE' ELEVATION

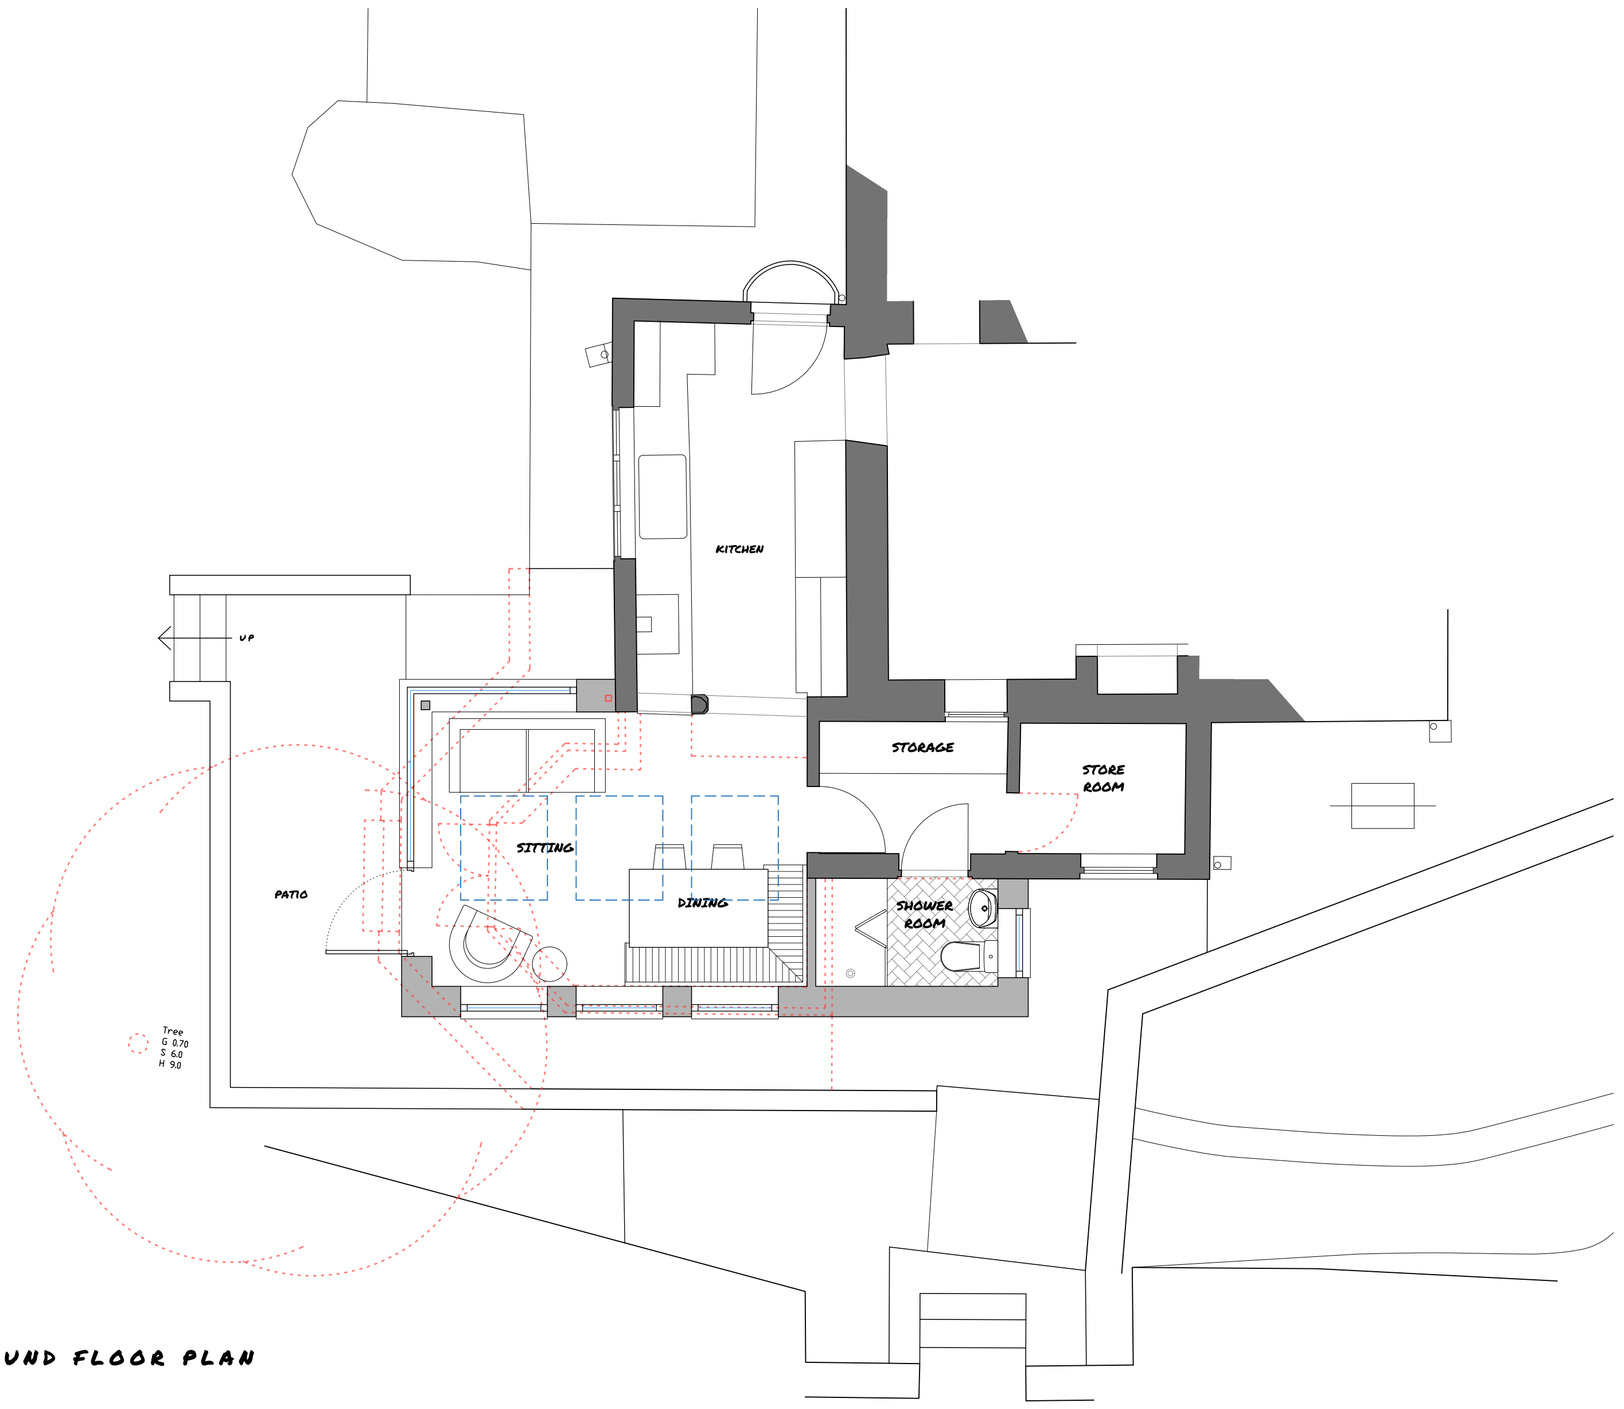

PROPOSED GROUND FLOOR PLAN

Revisions:

Rev A, 30.05.2023, SCHEME FURTHER DEVELOPED.

GREY RICHARDS TROWELL ARCHITECTURE

Address: 1-3 Greenhill, Wirksworth, Derbyshire, DE4 4EN
Tel: 01629 825491
Email: info@grtarchitecture.co.uk
Website: www.grtarchitecture.co.uk

Client:	Guy & Marie Lillie		
Project:	Kitchen & Sunroom Extension @		
Address:	The Mill House, Duck Island, Duffield		
Drawing:	Proposed Plans & Elevations - Option 2		
Dwg No:	002	Date:	28th Feb 2022
Scale:	1:50	Paper size:	A1
RIBA Stage:	003		

Please Note:

Drawings up to RIBA Work Stage 4 are not sufficiently detailed for construction

DO NOT SCALE DRAWING

© Grey Richards Trowell Architecture all rights reserved