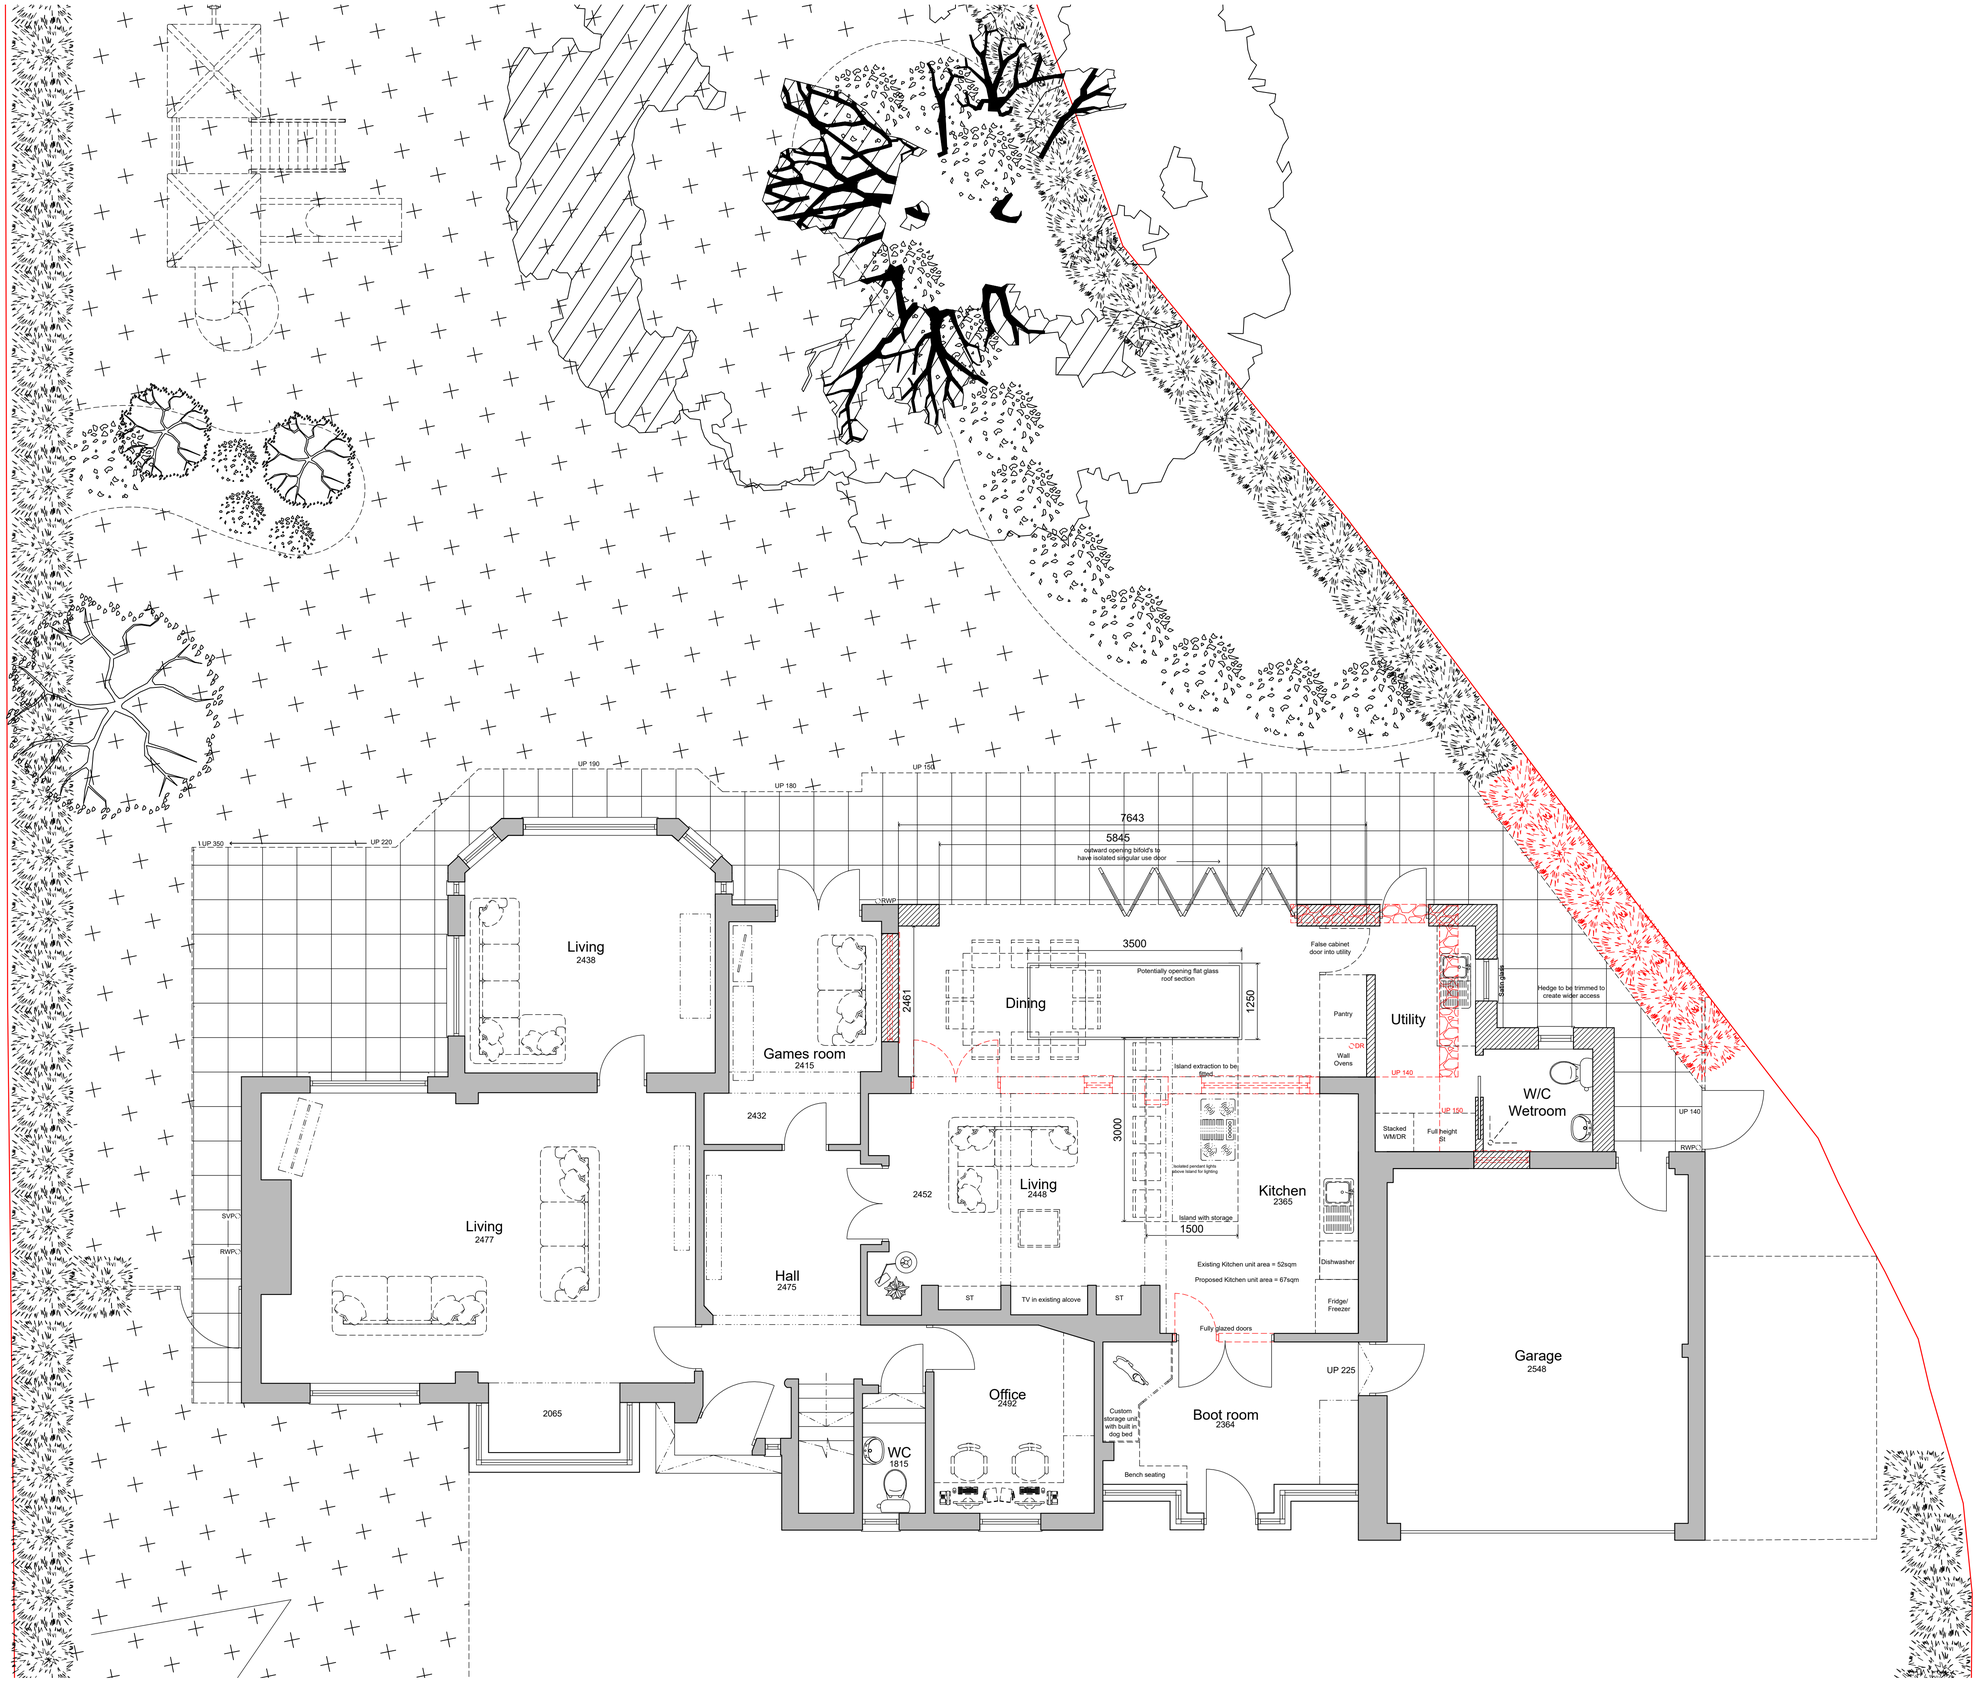


GROUND FLOOR PLAN AS PROPOSED 1:50

# Planning application


Copyright retained in accordance with the copyright, design, and patents act 1988.

DO NOT SCALE OFF DRAWINGS
Dimensions to be checked on site.


**CDM Regulations 2015**

! Denotes a significant hazard or difficult management procedure. Please refer to drawing notes for potential hazards. Main contractor to plan for mitigation measures in response to hazards.

CDM Regulations require that **all** projects are to:

- **Have workers to be competent and are suitably skilled for the work they carry out;**
- **Contractors to provide appropriate supervision, instruction and information to all on site workers to provide a safe working environment;**
- **Have a written construction phase plan.**

**Worcester architects** are appointed as `Designer` only, unless a written appointment has been completed for the formal appointment as `Principal Designer`

| Rev | Note | Date |
|---|---|---|
| C | Amended to clients comments | 18.04.23 |
| B | Amended to clients comments | 03.04.23 |
| A | Amended to clients comments | 09.12.22 |


wa worcester architects
19 Poyser Lane Kirk Langley Ashbourne
DE6 4LR 07963780532 01332 824517
info@worcester-architects.co.uk
www.worcester-architects.co.uk


RIBA Chartered Practice

Project **27 Broadway, Duffield**

Drawing Title **Ground floor plan as proposed**

Scale 1:50

Sheet A1 | Drawn By GN | Checked By MS

| Date | Job No. | Drawing No. | Revision |
|---|---|---|---|
| Jul' 22 | 042 2022 | 004 | C |