Proposed Elevations - scale 1:50

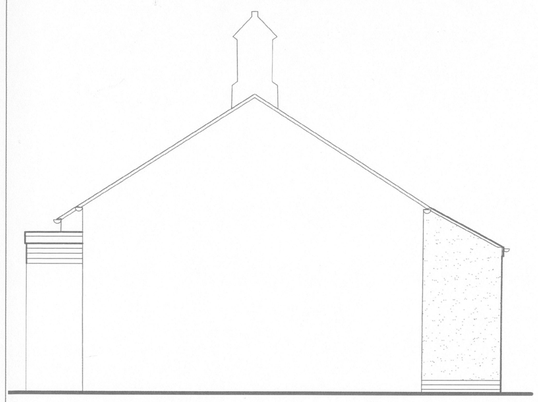

East Elevation



North Elevation

Proposed Extension to be constructed, to form entrance into the proposed apartment.



West Elevation

extension walls to be constructed in stonework, similar to that of the existing building.



South Elevation

Existing Elevations - scale 1:100

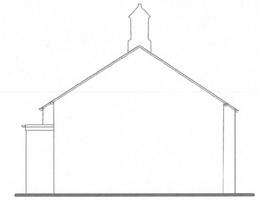

East Elevation

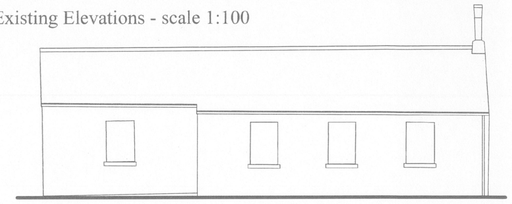

North Elevation

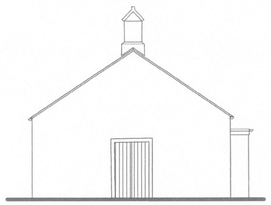

West Elevation

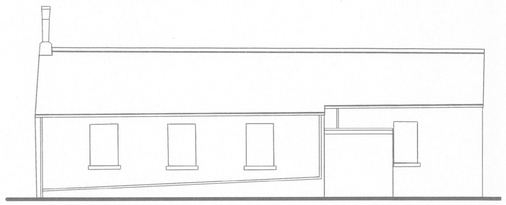

South Elevation

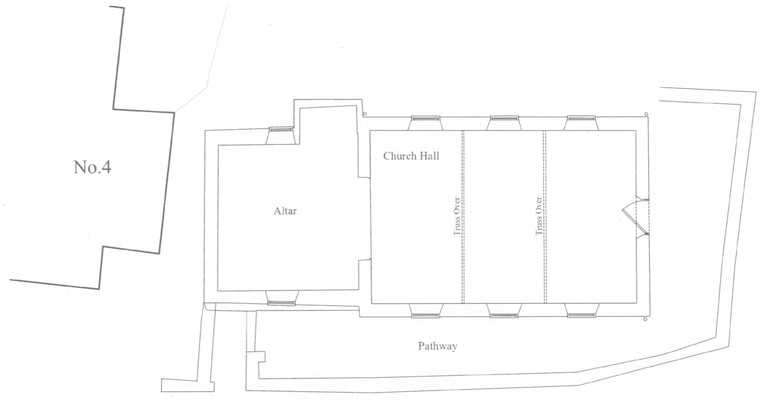

Existing Floor Plan - scale 1:100

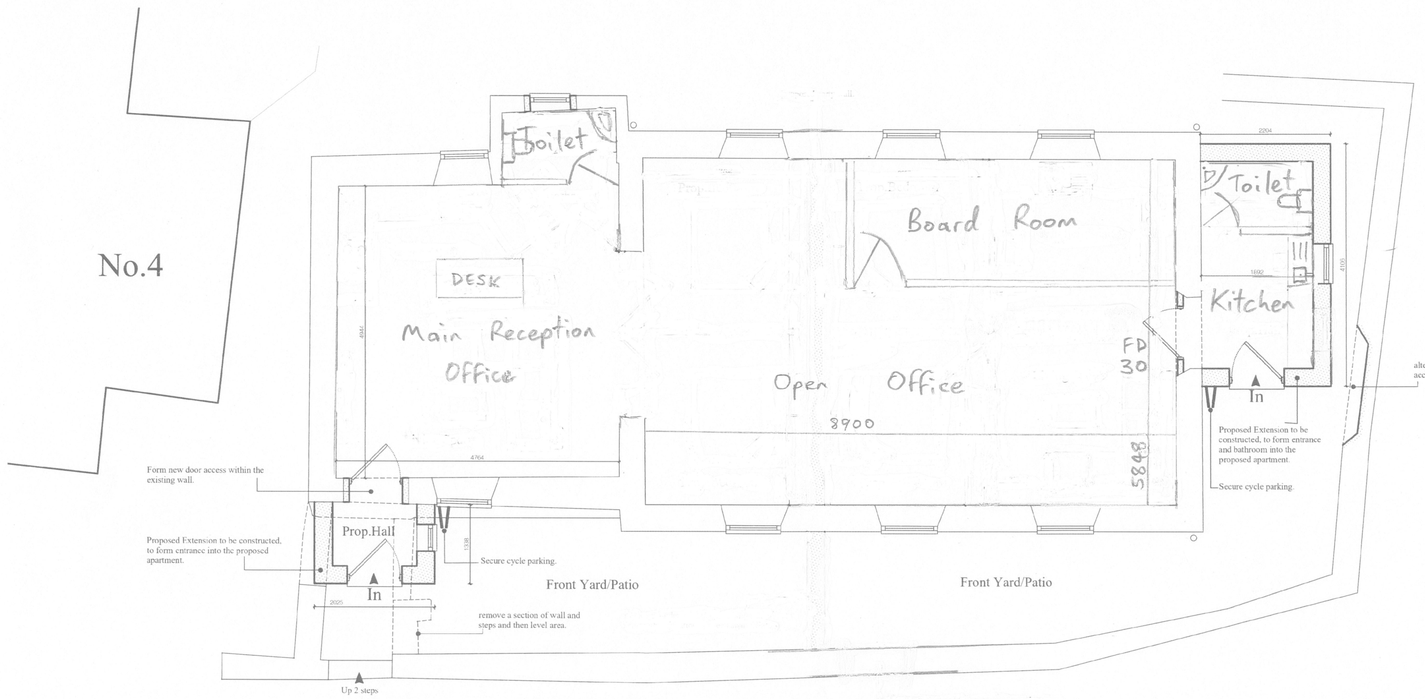

Proposed Floor Plan - scale 1:50

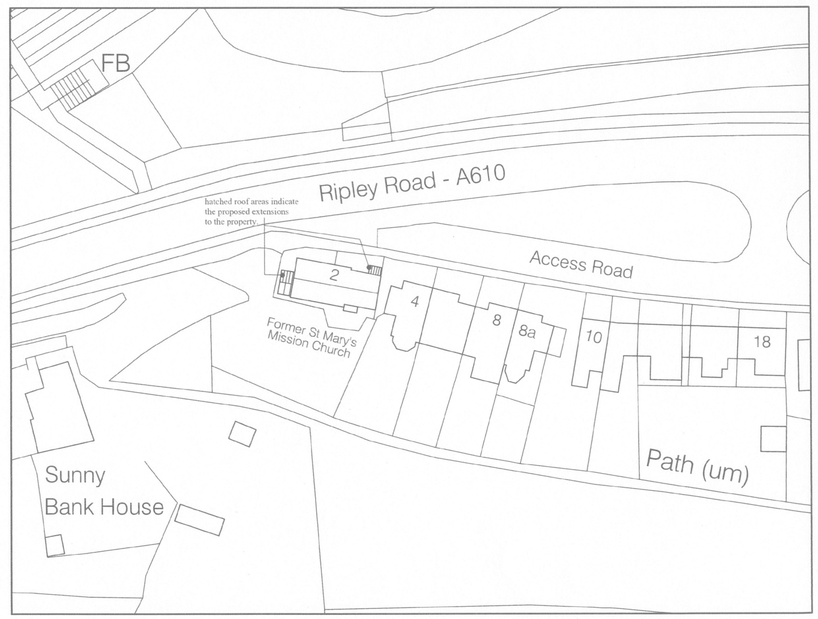

Proposed Site Plan - scale 1:500

Rev A - Proposals amended in line with comments received from L.A Planning Officer. 25.02.21

Client: Collie Properties	Scale: 1:50,1:100 & 1:500 @ A1
Job Add: Former St Mary's Mission Church, No.2 Ripley Road, Sawmills, Belper. DE56 2JQ	Date: 04/23 Rev: A
Dwg Title: Proposed Conversion of Church into Office Space	Dwg No.: 000104