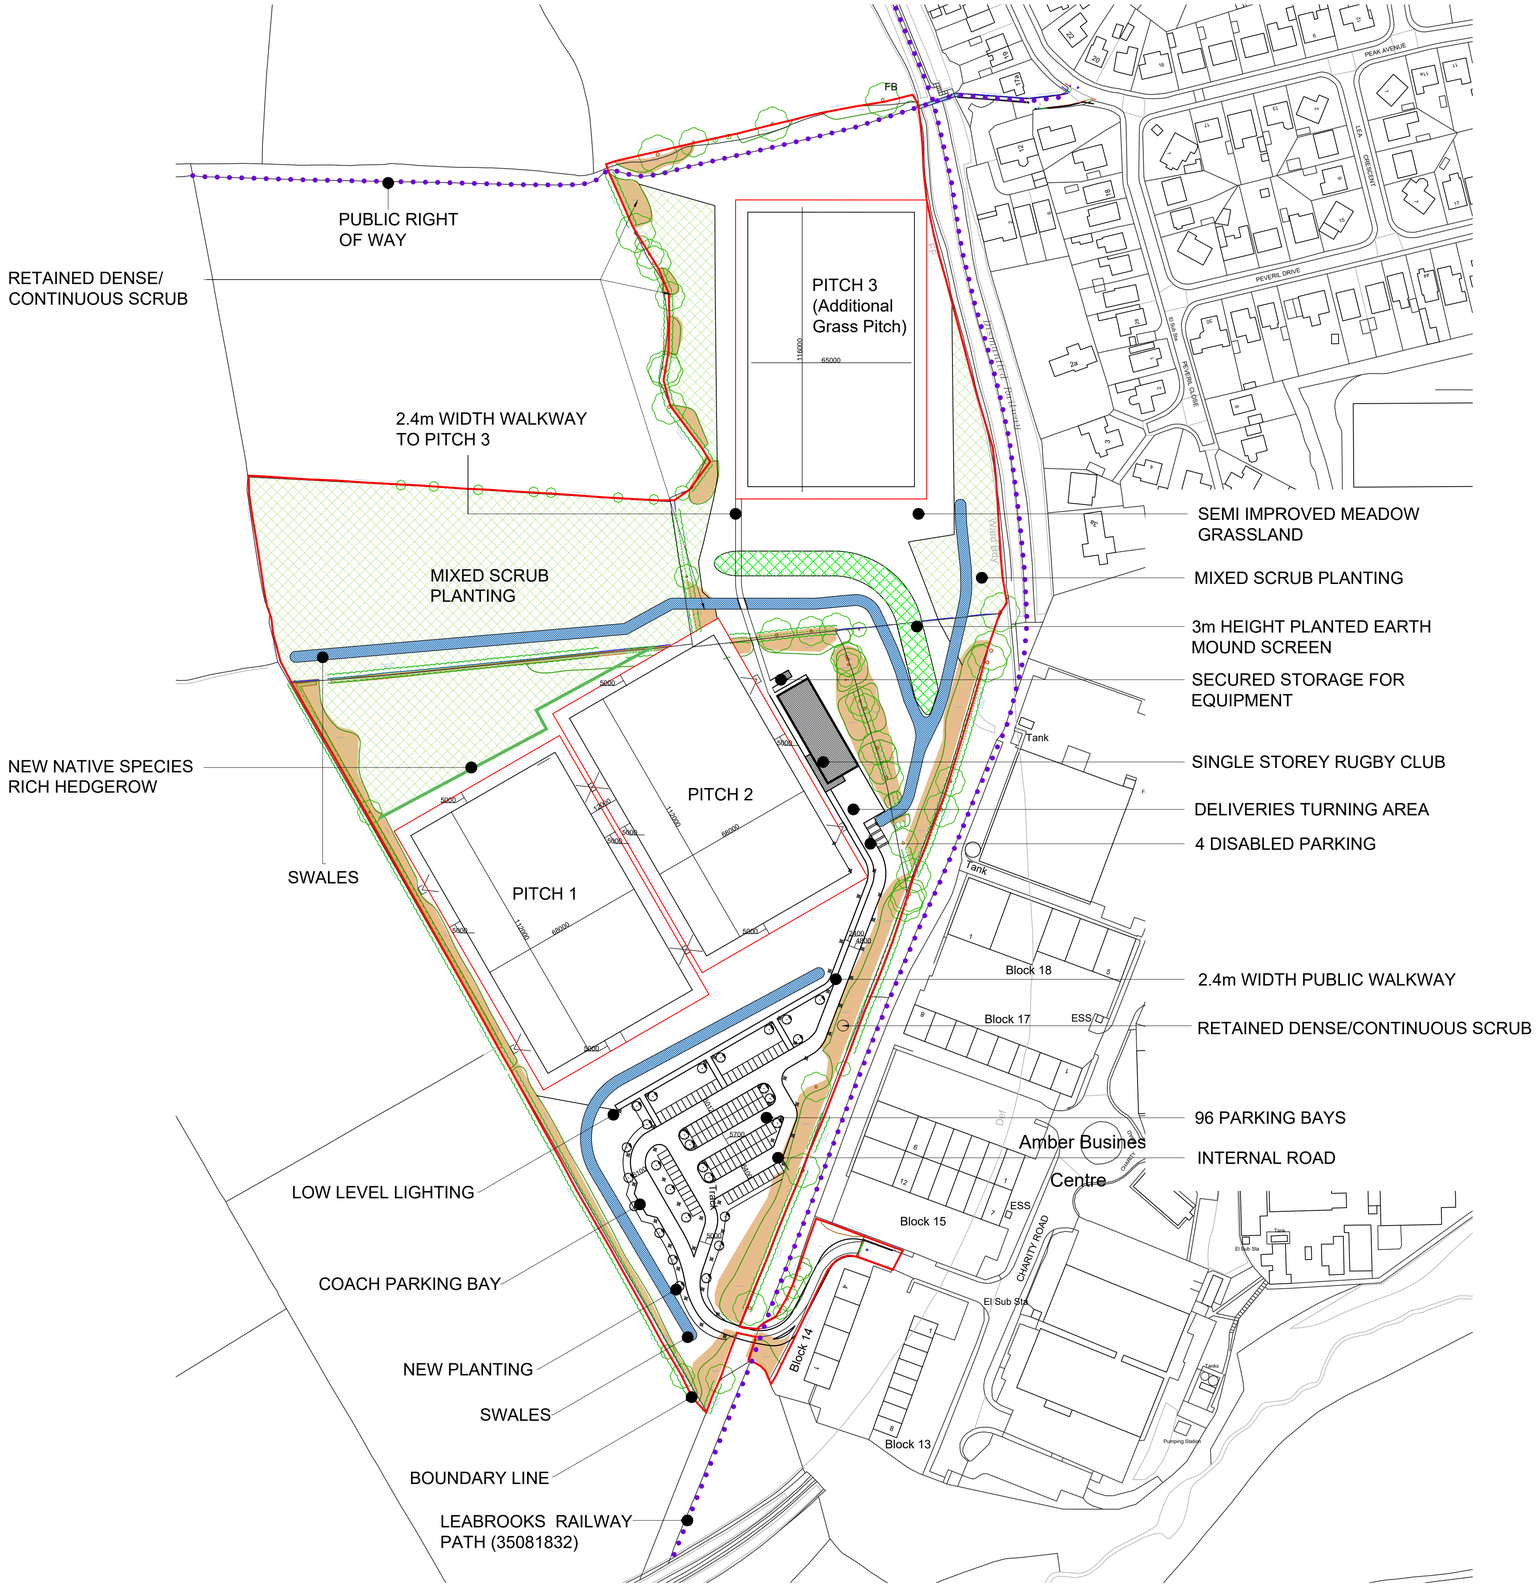

NOTES:

© TNW LTD.
■ THIS DRAWING IS THE SUBJECT OF COPYRIGHT WHICH VESTS IN TNW LTD. IT IS AN INFRINGEMENT OF COPYRIGHT TO REPRODUCE THIS DRAWING, BY WHATEVER MEANS, INCLUDING ELECTRONIC, WITHOUT THE EXPRESS WRITTEN CONSENT OF TNW LTD. WHICH RESERVES ALL ITS RIGHTS. TNW LTD. ASSERTS ITS RIGHTS TO BE IDENTIFIED AS THE AUTHOR OF THIS DESIGN. ALL DRAWINGS, IMAGES AND MODELS ARE SUBJECT TO THE COPYRIGHT, DESIGNS & PATENTS ACT 1988

- DRAWING NOT TO BE SCALED.
- REPORT ERRORS & OMISSIONS TO ARCHITECT.
- CHECK ALL DIMENSIONS ON SITE.
- DRAWING TO BE READ IN CONJUNCTION WITH HEALTH AND SAFETY PLAN AND ALL RELEVANT RISK ASSESSMENTS.

Residual Risks

In addition to the hazard/risks normally associated with the types of work detailed on this drawing take note of the above. It is assumed that all works on this drawing will be carried out by a competent contractor working, where appropriate, to an appropriate method statement.

Safety Health and Environmental Information Box

Rev	Revision	Date	Drwn	Chkd

Rev	Revision	Date	Drwn	Chkd
-	FIRST ISSUE	22.06.2021	CW	DJT
A	Amendments to the planting layout and addition of swales and annotations.	29.06.2021	CW	DJT
B	Change of annotation from 'path' to 'public right of way'.	29.06.2021	CW	DJT
C	Change to Pitch layout following Sport England feedback. Issued for Consultant feedback.	14.02.2023	TR	
D	Clubhouse amended following Sport England feedback. Issued for Consultant feedback.	10.03.2023	TR	
E	Walkway introduced to Pitch 3	21.04.2023	TR	
F	Swale amended	09.05.2023	TR	
G	Habitat & Hedgerow Planting revised following FPCR-Figure 1 RevE	01/06/2023	TR	

Project: Amber Valley New Rugby Club Land at Riddings

Client: David Ashley Developments

Layout Title: Proposed Site Plan

N

0 10 20 30 40 50 60
Scale in m. 1:1250

Drawing Number

project	originator	zone	level	type	role	number	rev
AMB-	TNW	- XX -	XX -	DR -	A	AL(0)103	G

TNW Project No. 2200096 | Scales @ A1 1:1250 @ A1 | Status PLANNING

t: Chester: 01244 310388 / Newcastle (Head Office): 0191 265 7080 / 0191 213 0133
e: enquiries@tnw-architecture.co.uk
w: www.tnw-architecture.co.uk / www.architects-group.com
Copyright: TNW Ltd.

TNW SADLER BROWN® THIRD PARTY INSTRUCTION
PART OF THE SADLER BROWN® GROUP www.architects-group.com