

Elevation to Road as Altered

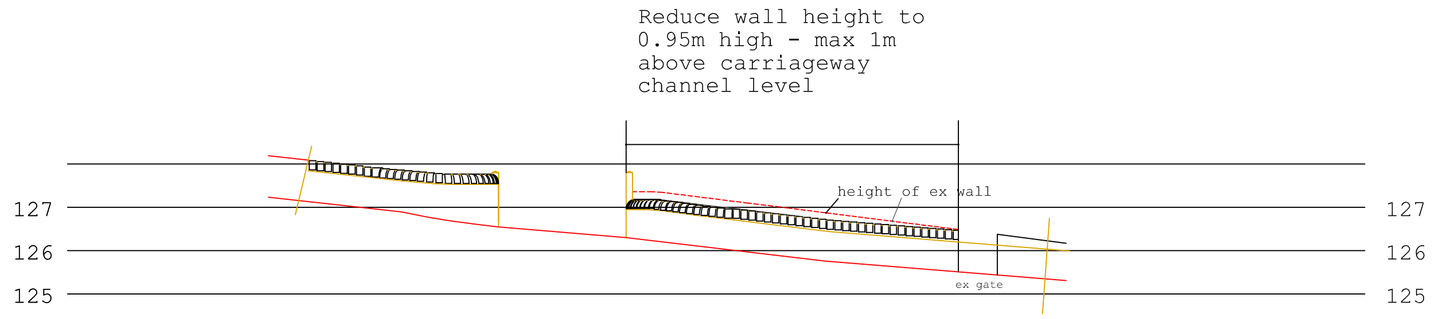

Elevation to Road as Proposed

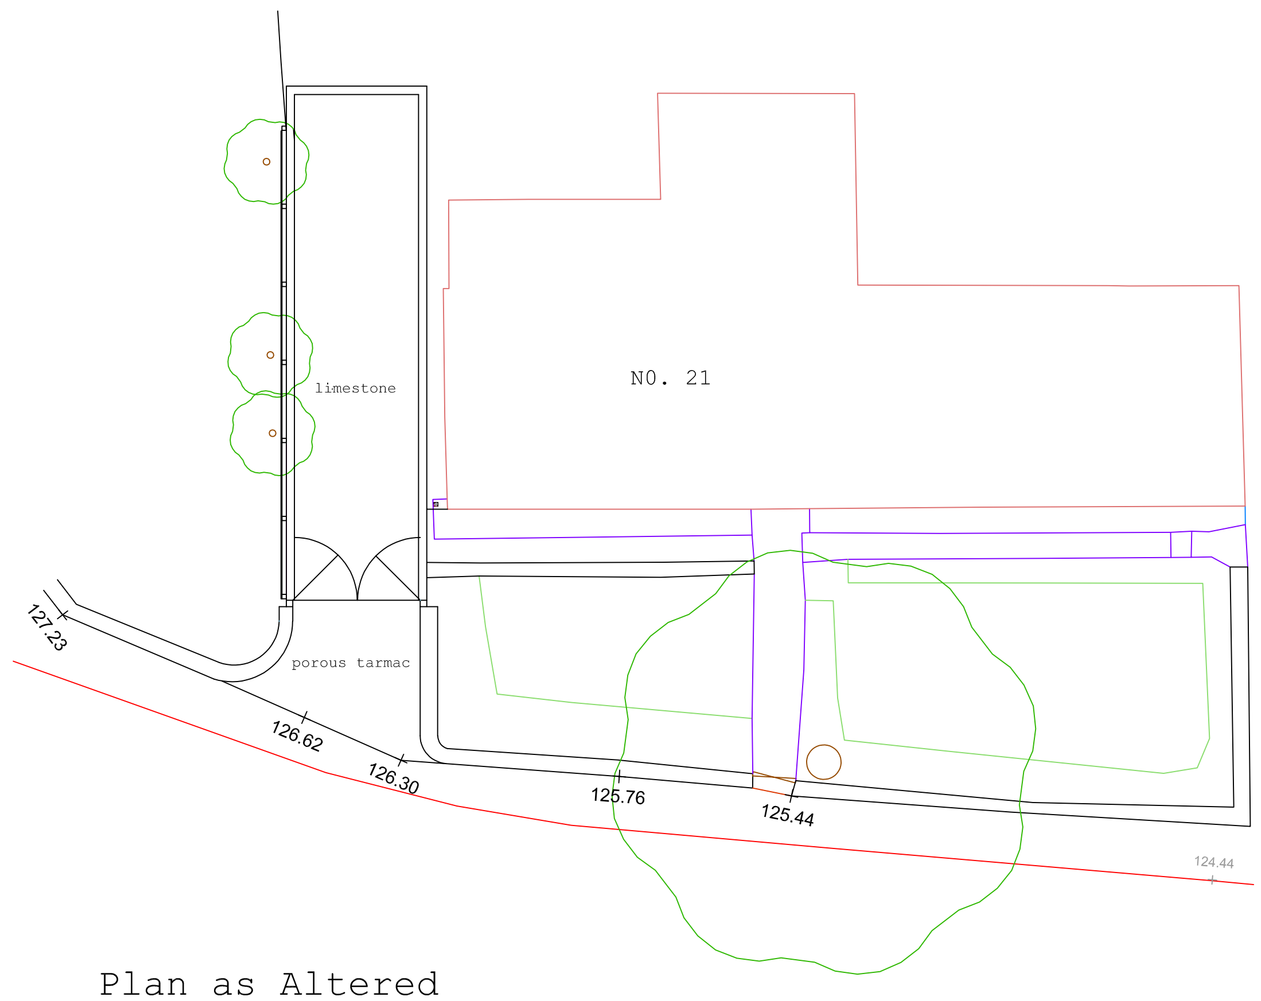

Plan as Altered

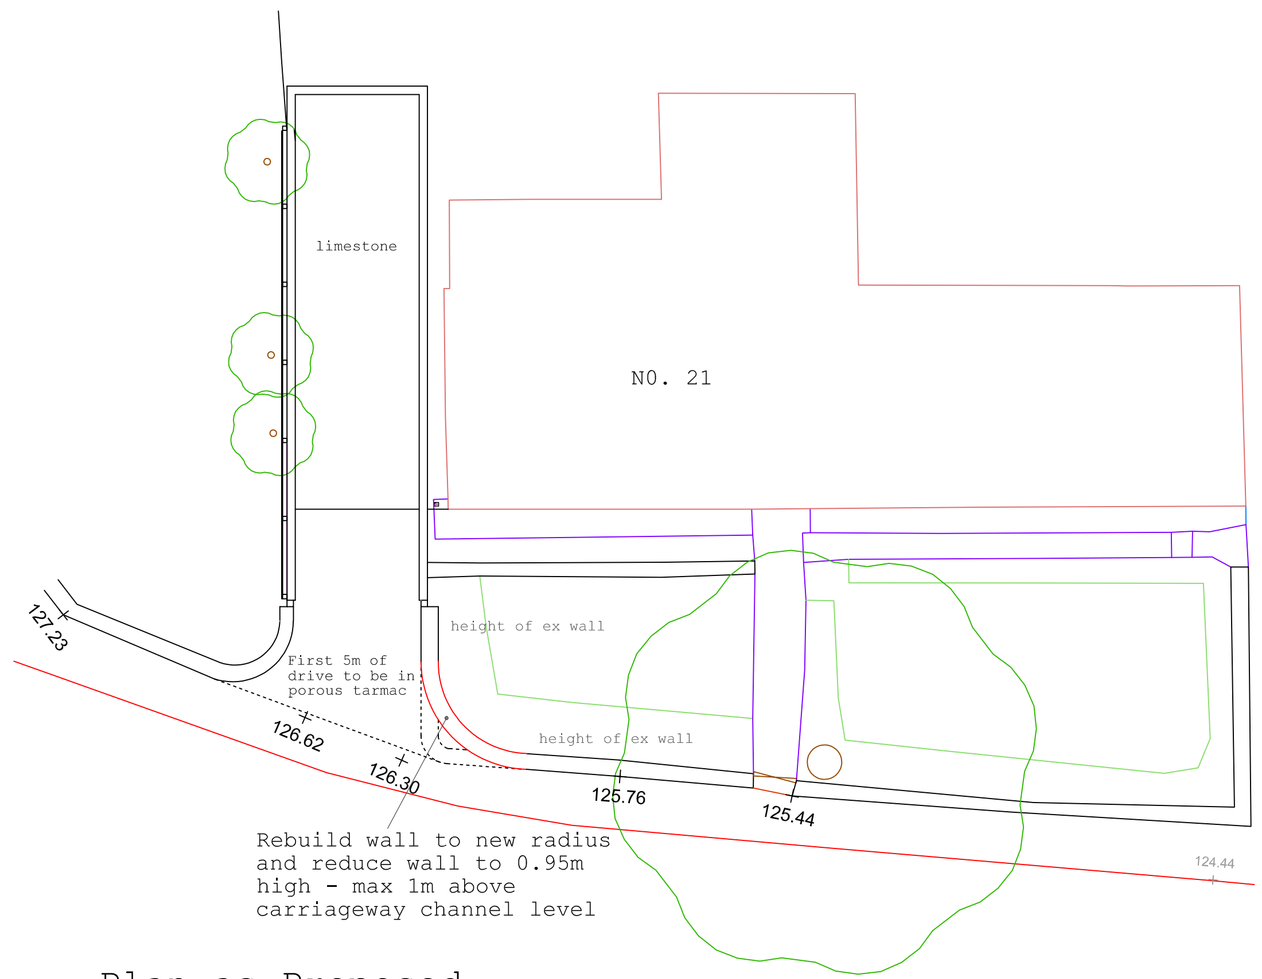

Plan as Proposed

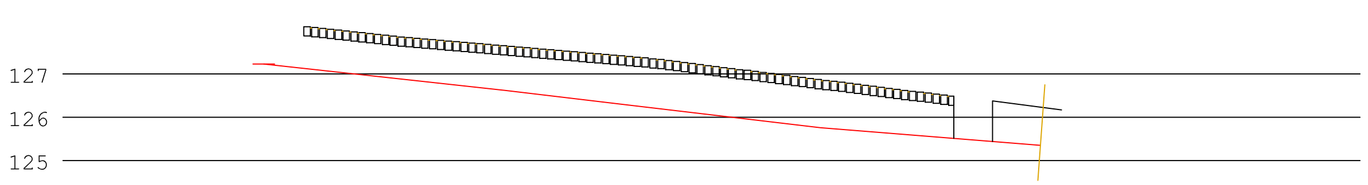

Original elevation to road

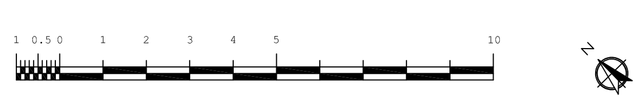

Revs

Gates to be removed.

First 5m of drive to be in porous tarmac
31/05/2023

Client
Ms. D Bacon

Location
21 Church Street
Fritchley
Belper
Derbyshire
DE56 2FQ

Proposal
Alterations to Access

Drawing
Planning Layout

Scale	Date
1:100	**March 2023**
Sheet No **01**	Job No **9668**

Woore Watkins Ltd
Hartington Suite, Ednaston Park, DE6 1PA
t: 01335 818088
e: info@woorewatkins.co.uk