WHEELWRIGHTS BARN
GARAGE FLOOR PLAN

AVA/2023/0420

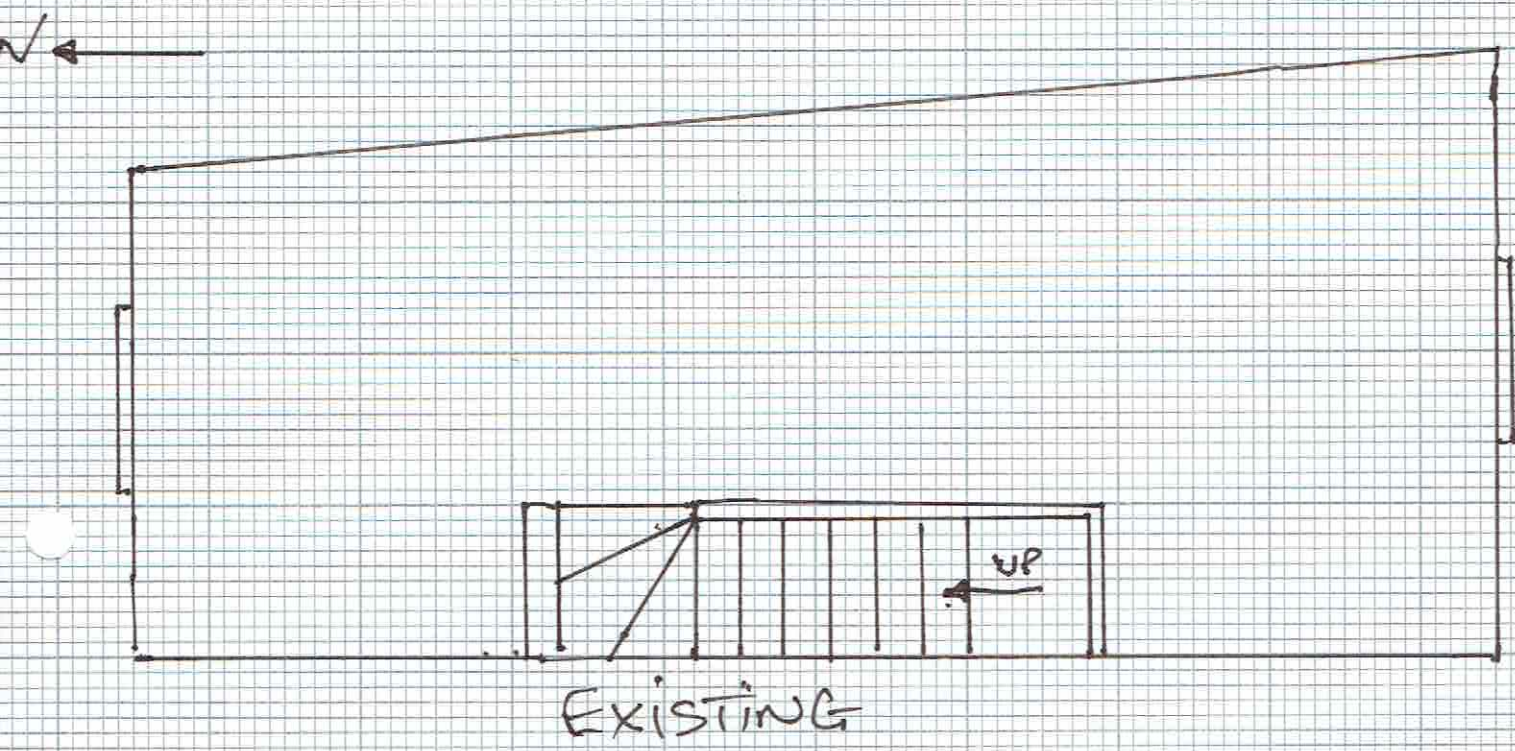

EXISTING

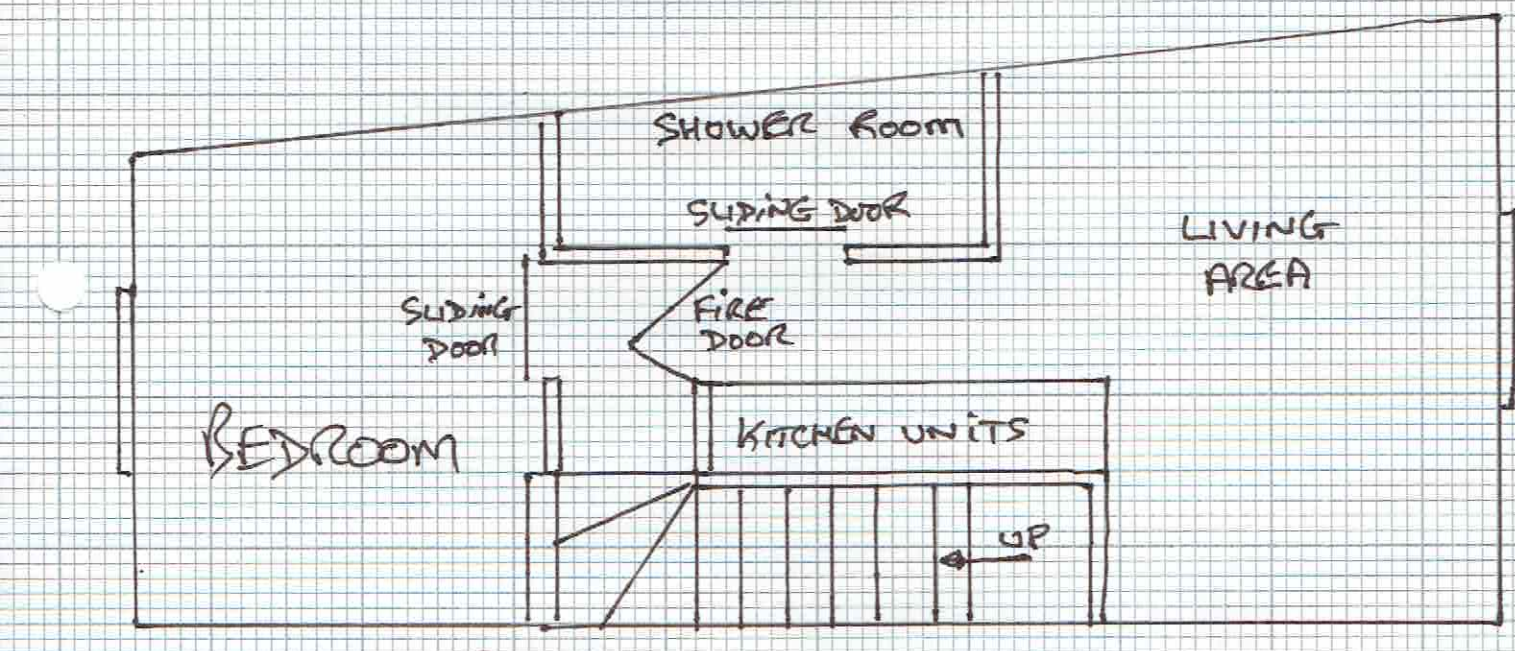

PROPOSED



1:50 AT A4