S.G ARCHITECTURAL DESIGN
Tel: 07817034405 sgarchitecturaldesign@gmail.com
www.sgarchitecturaldesign.com

1 LAUND MEWS, BELPER, DE56 1FF


03 A - PROPOSED - A1- 1-50


SUPPLIED No	PAPER SIZE	DRAWN BY
500	A1	SG
REASON: FINAL	SCALE: 1:50	


Drawing measurements shall not be obtained by scaling. Verify all dimensions prior to construction. Immediately report any discrepancies on this document to SG ARCHITECTURAL DESIGN.

REV.	DESCRIPTION	DATE	BY	CH

revised following conversation with mel morris MAY 2023

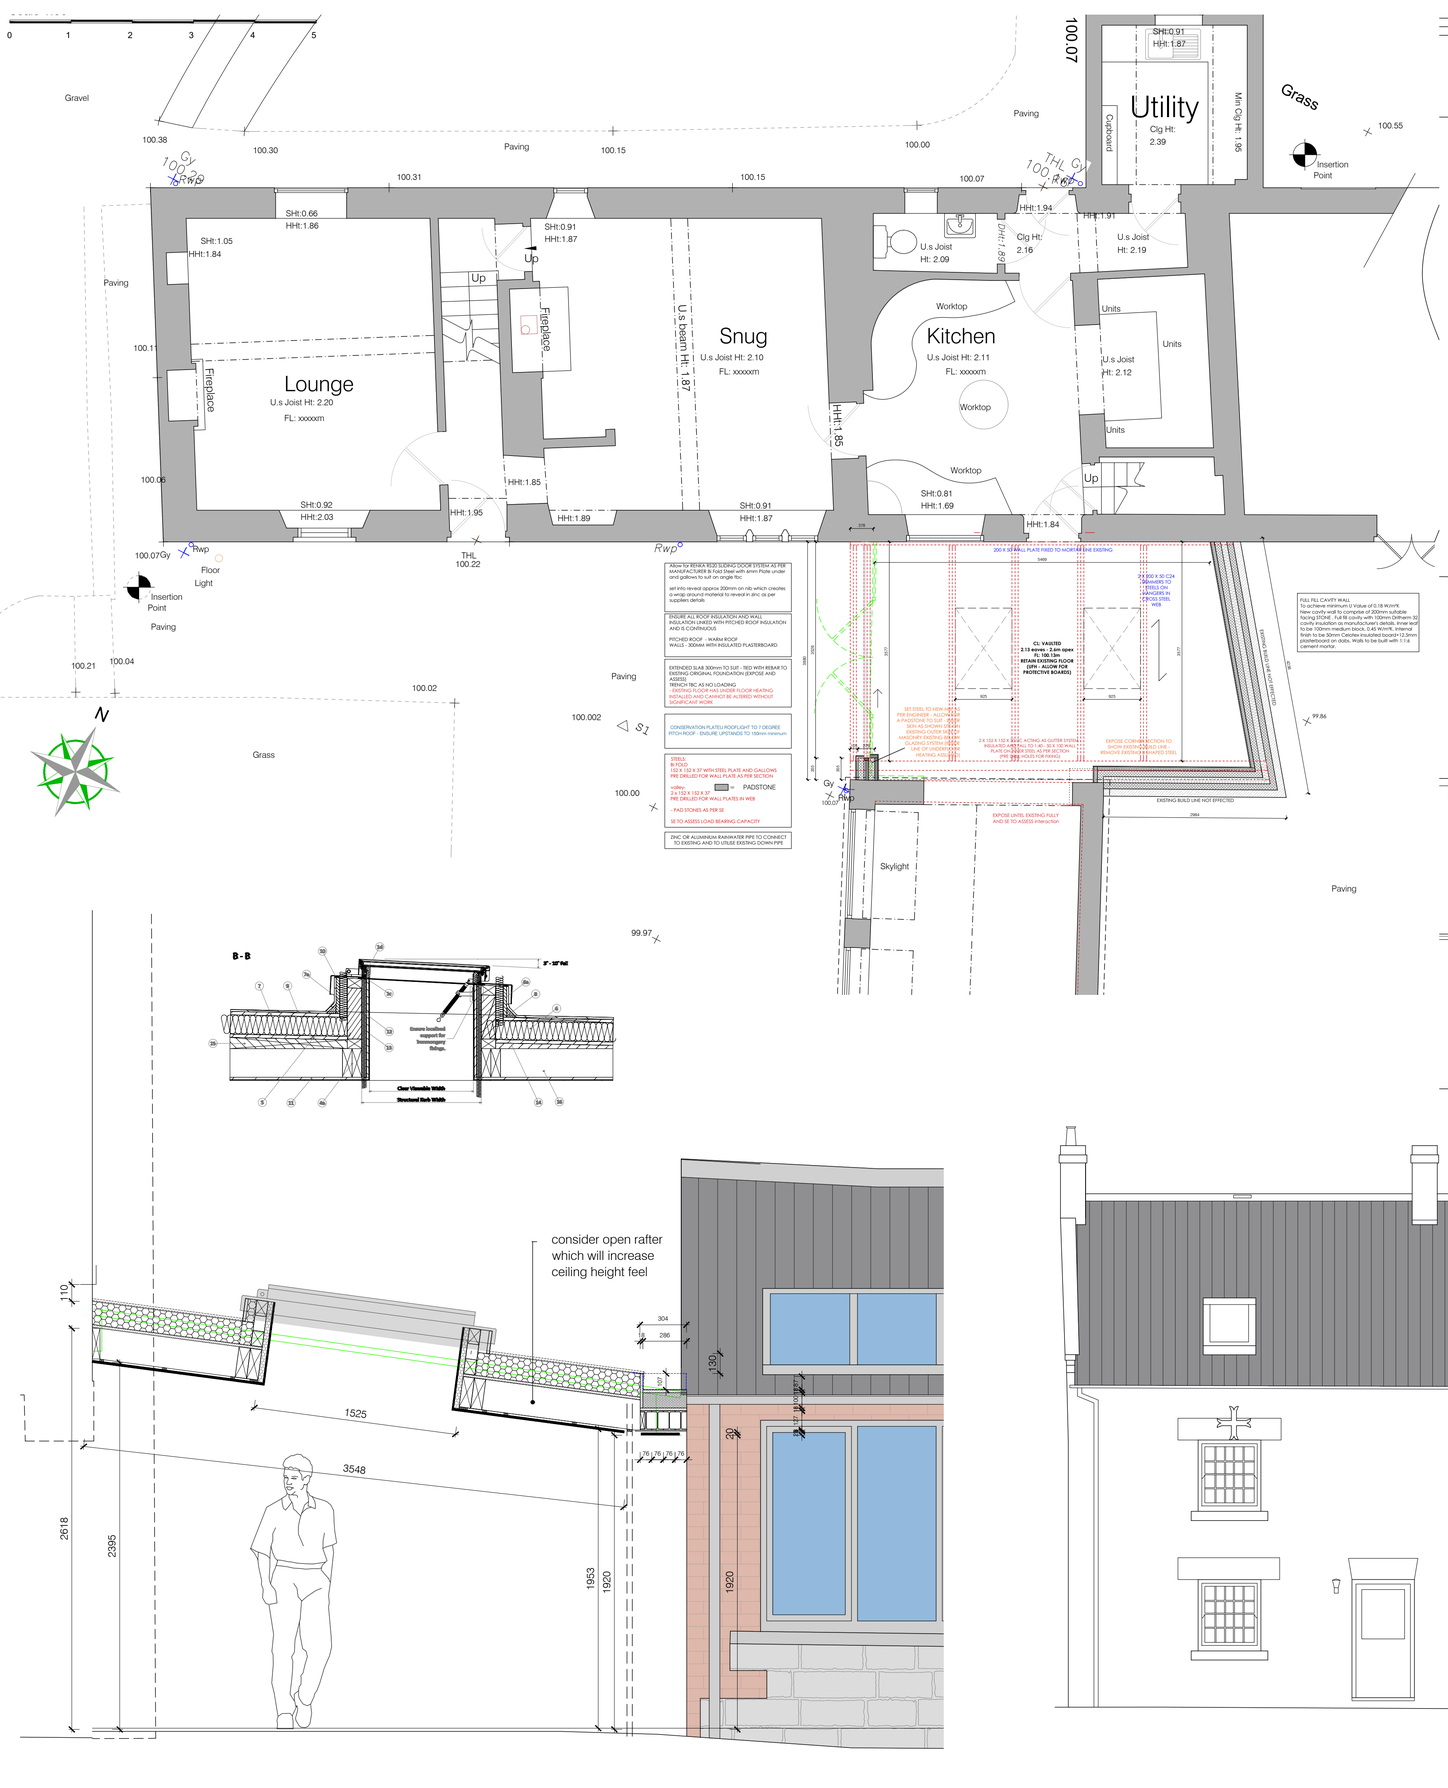

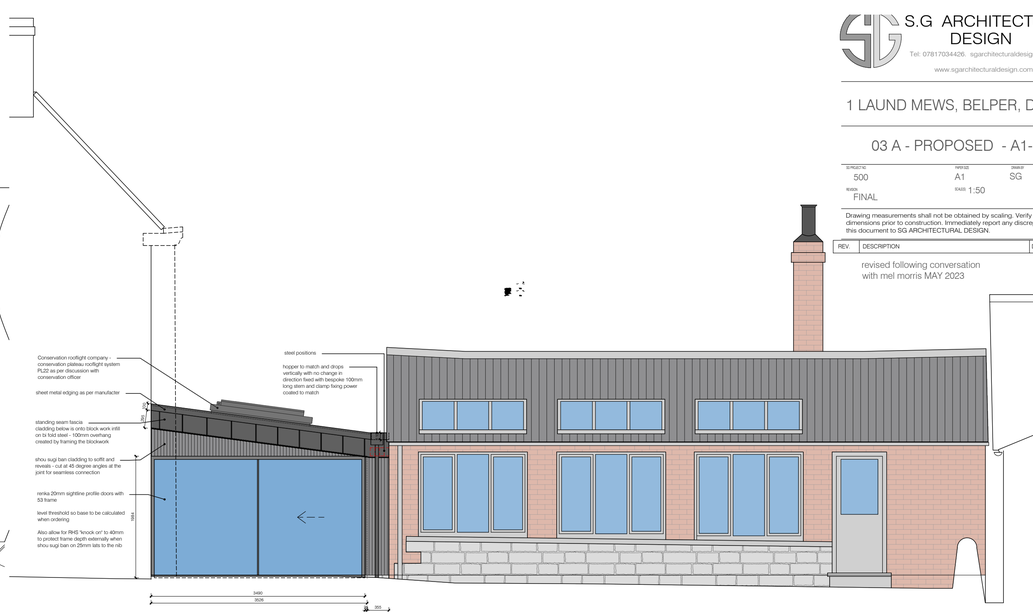

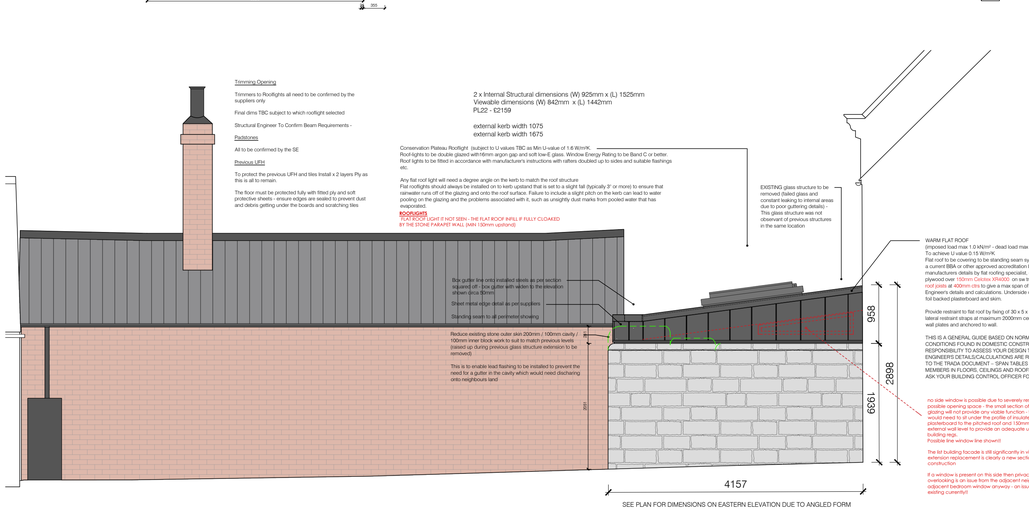

SEE PLAN FOR DIMENSIONS ON EASTERN ELEVATION DUE TO ANGLED FORM





