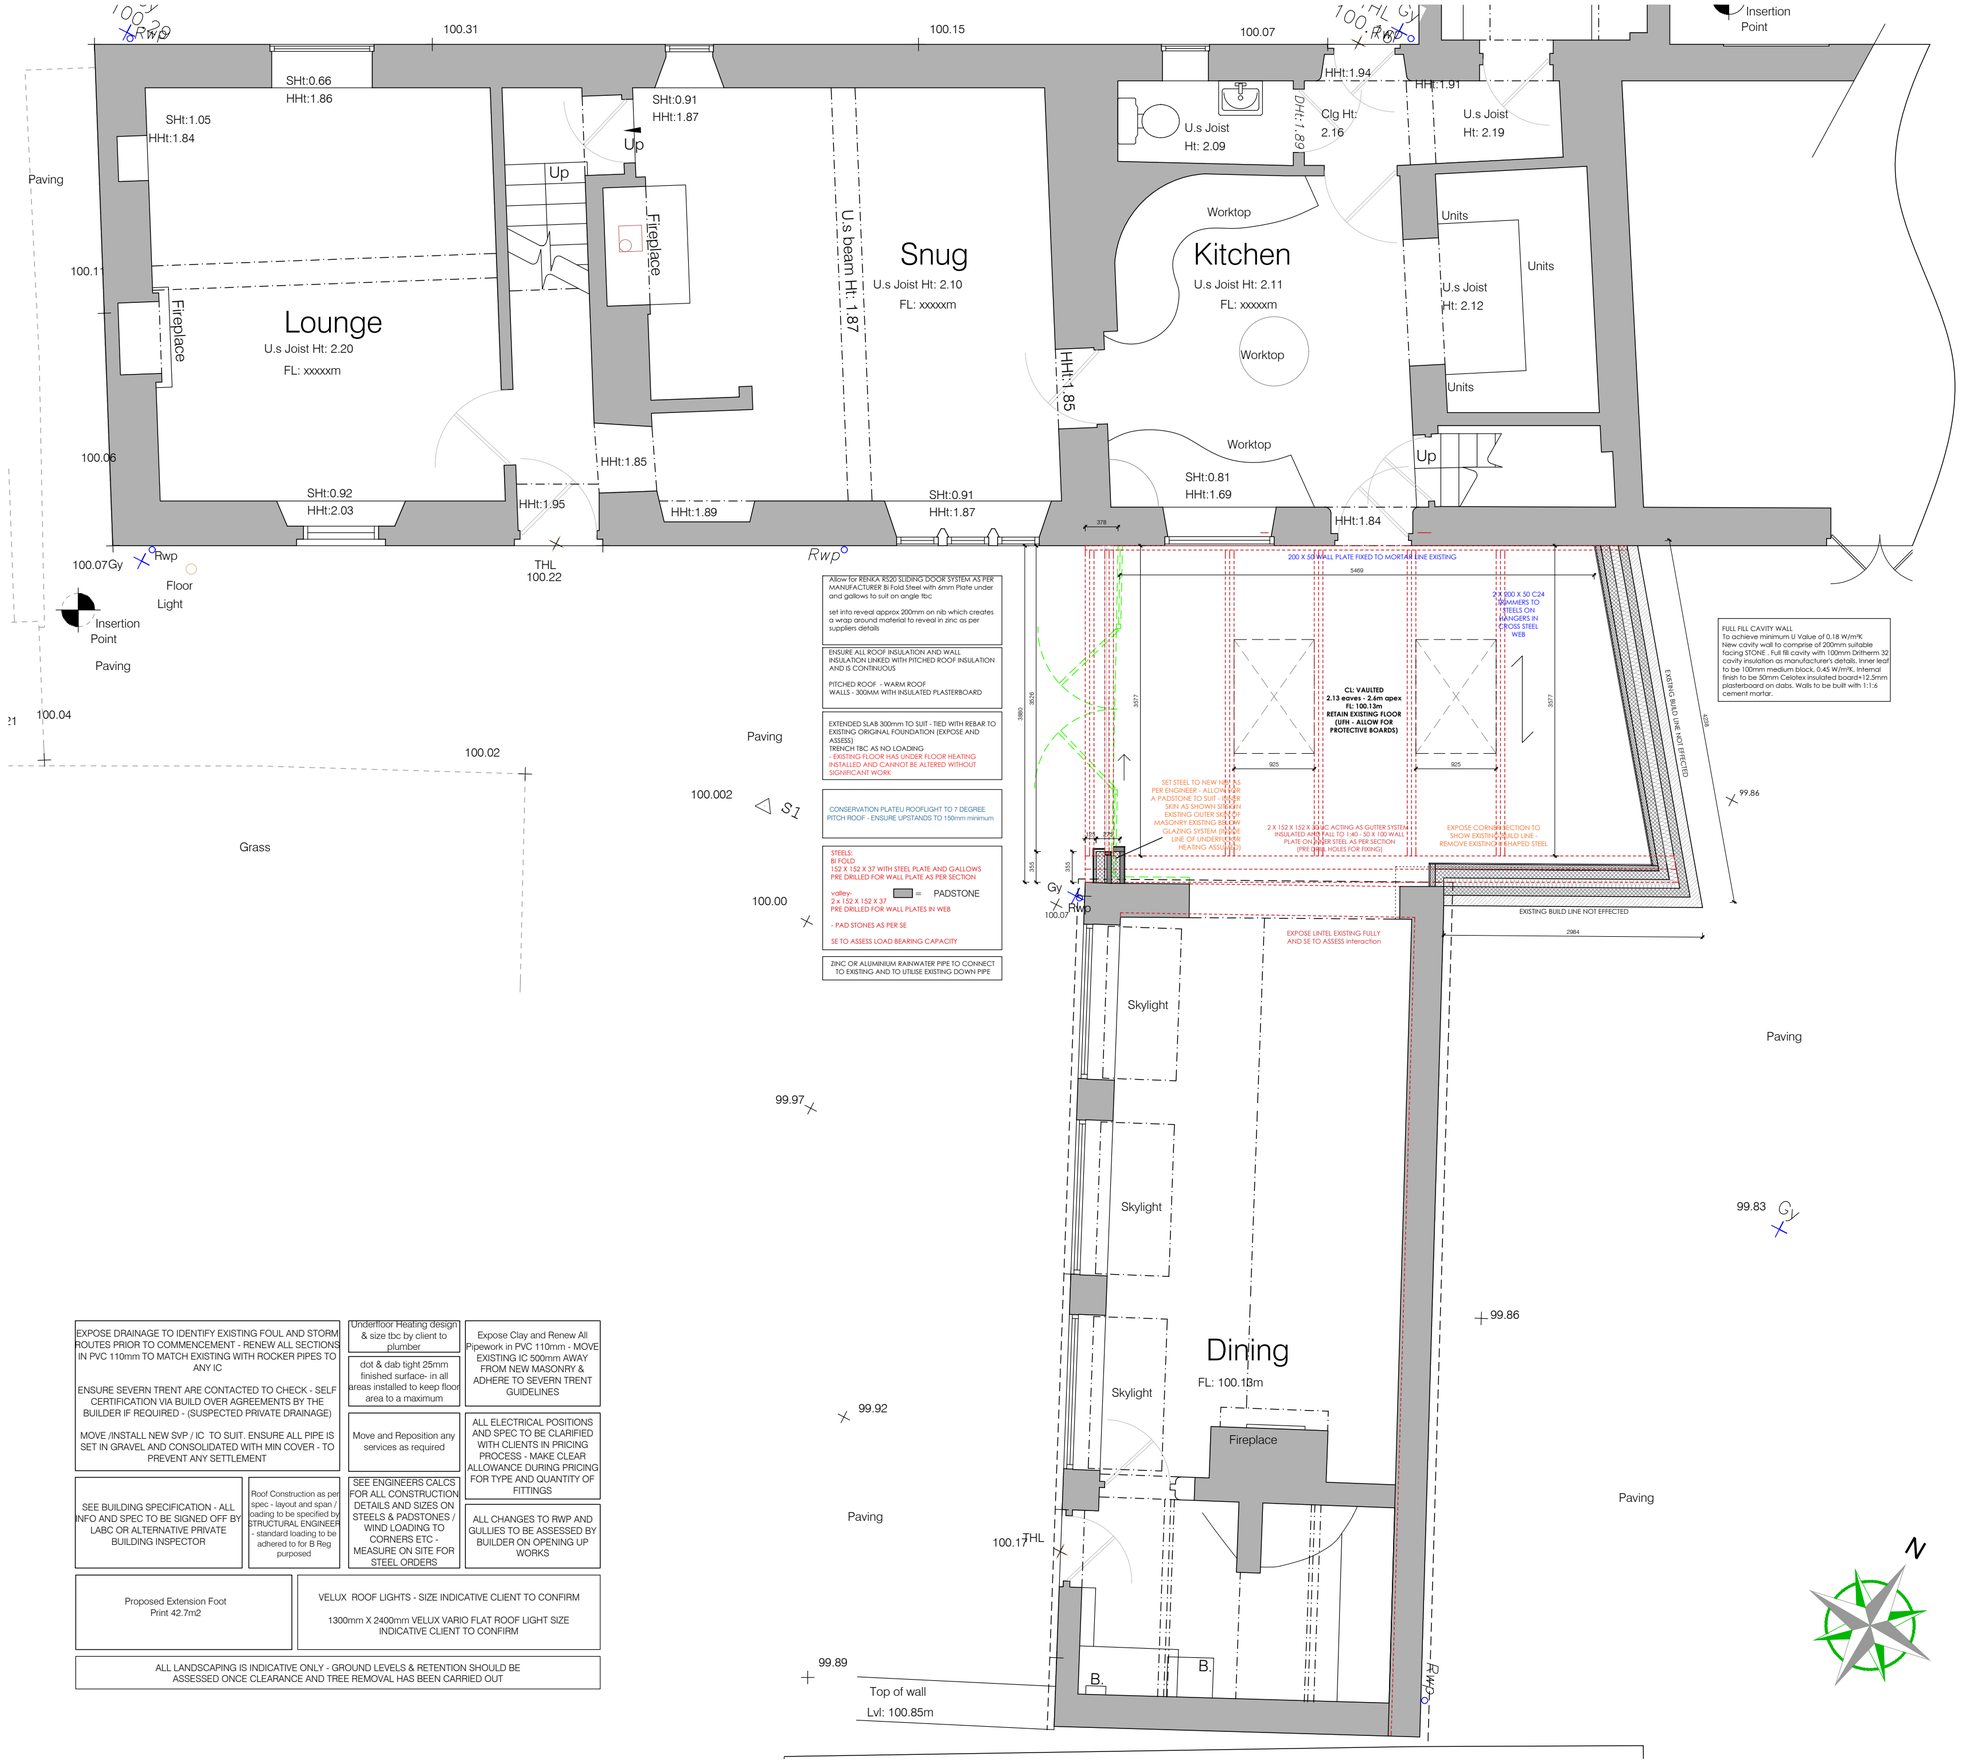


S.G ARCHITECTURAL DESIGN
Tel: 07817034426. sgarchitecturaldesign@gmail.com.
www.sgarchitecturaldesign.com

1 LAUND MEWS, BELPER, DE56 1FP

04 A - PROPOSED GROUND FLOOR LAYOUT

SG PROJECT NO	PAPER SIZE	DRAWN BY
500	A2	SG
REVISION: PLANNING	SCALES: 1:50	

Drawing measurements shall not be obtained by scaling. Verify all dimensions prior to construction. Immediately report any discrepancies on this document to SG ARCHITECTURAL DESIGN.

REV.	DESCRIPTION	DATE	BY	CHK'D