

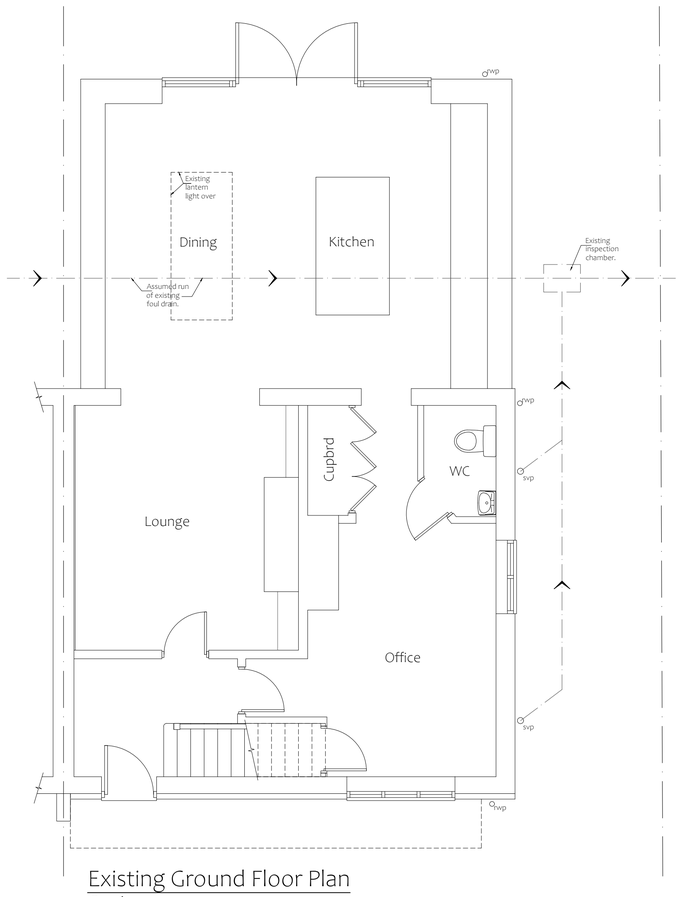


Existing Ground Floor Plan
Scale 1: 50

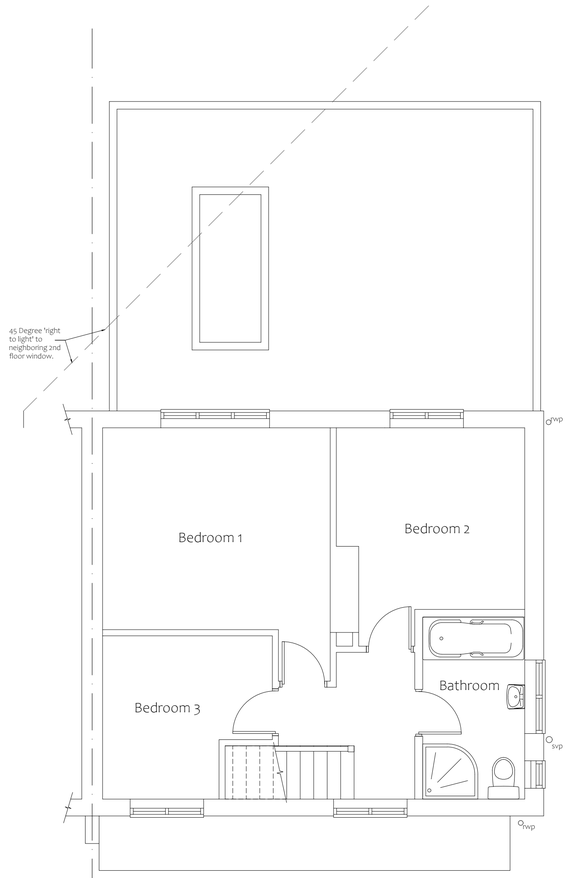

Existing 1st Floor Plan
Scale 1: 50

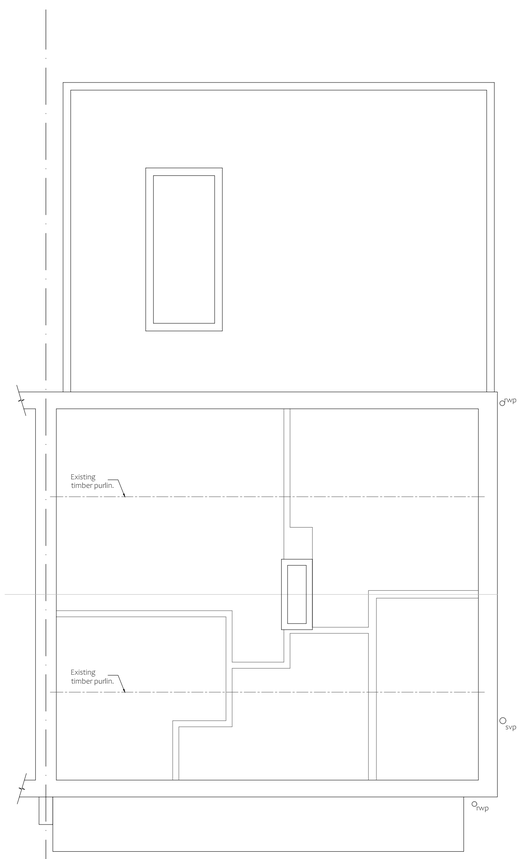

Existing Loft Plan
Scale 1: 50



Existing Site Block Plan
Scale 1: 200



Site Location Plan
Scale 1: 1250

DO NOT SCALE:
From this drawing all dimensions are in millimetres unless otherwise stated any discrepancies are to be reported to Lacey & Owen Architectural Services Ltd.

RELEVANT DRAWINGS:
This drawing is to be read in conjunction with all other relevant drawings and details

DRAWING COPYRIGHT:
This drawing and all other relevant drawings is the property of Lacey & Owen Architectural Services Ltd. and should not be copied or altered in any way without prior consent




Existing Front Elevation
Scale 1: 100 (North West)



Existing Side Elevation
Scale 1: 100 (South West)



Existing Rear Elevation
Scale 1: 100 (South East)

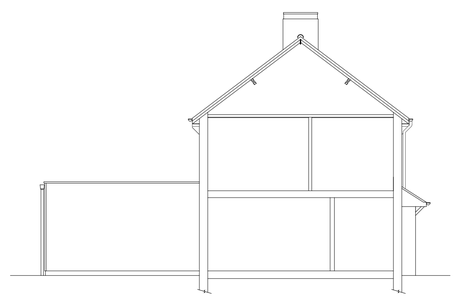

Existing Side Elevation
Scale 1: 100 (North East)

PLANNING ISSUE

Rev	By	Date	Details
B	MO	06/06/23	Site location plan amended
A	MO	10/05/23	Planning Issue

PROPOSED
1st Floor Extension & Loft Conversion

LOCATION
17 Old Coppice Side
Heanor
DE75 7DH

CLIENT
Stephen Teale

DRAWING TITLE
Details as Existing

Drawn By	Date	Dwg.No	Rev
MO	March 2023	KJ3471/01	B

SCALES @ A1: 1:50 1:100

139 Bath Street
Ilkeston
Derbyshire
DE7 8AS
LACEY & OWEN
ARCHITECTURAL SERVICES LTD
T: 0115 944 5138
E: enquiry@laceyandowen.co.uk
www.laceyandowen.co.uk
CIAT REGISTERED PRACTICE