

Existing Side Elevation
Scale 1: 100 (South)




Existing Front Elevation
Scale 1: 100 (East)




Existing Side Elevation
Scale 1: 100 (North)




Existing Rear Elevation
Scale 1: 100 (West)

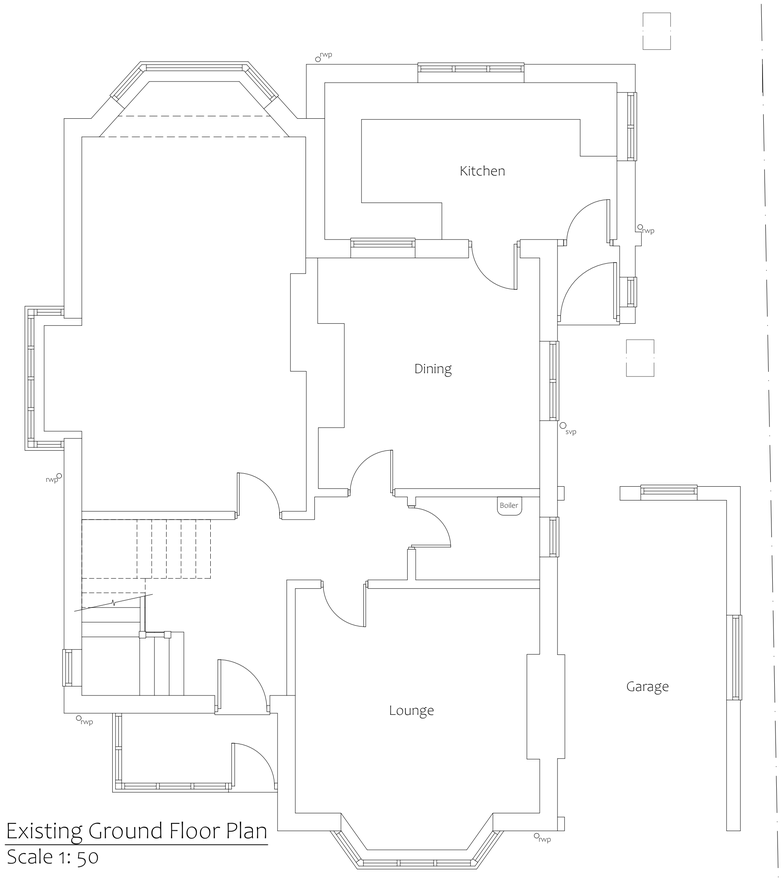


Existing Ground Floor Plan
Scale 1: 50

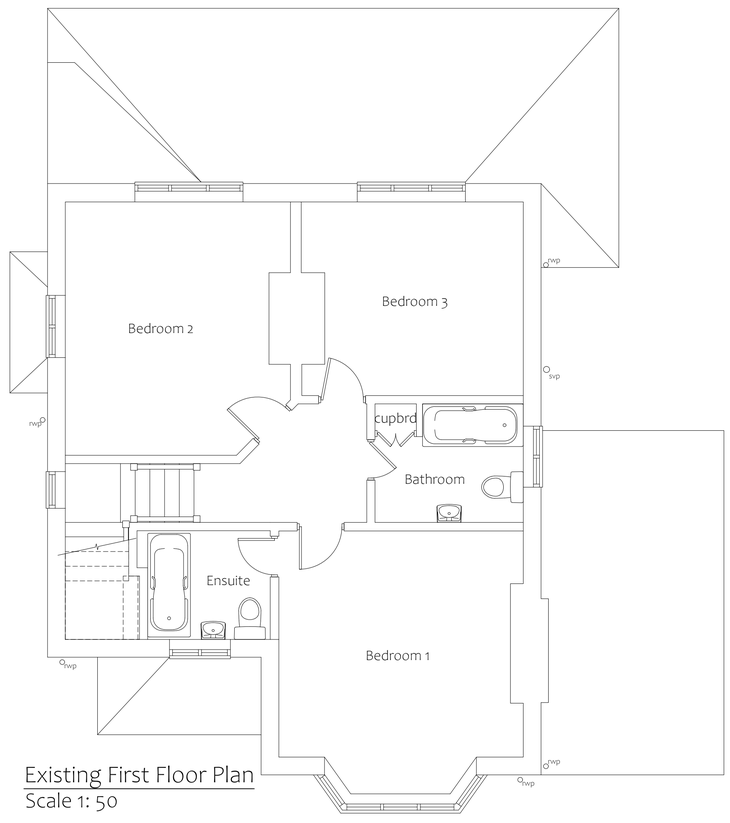

Existing First Floor Plan
Scale 1: 50

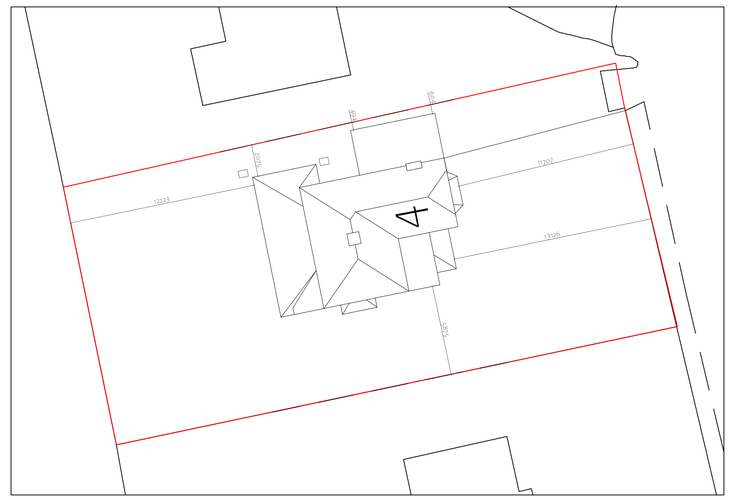

Existing Site Block Plan
Scale 1: 200

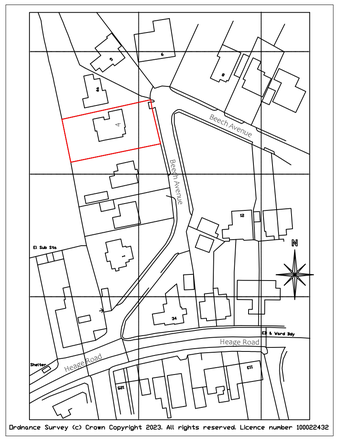

Site Location Plan
Scale 1: 1250

DO NOT SCALE:
From this drawing all dimensions are in millimetres unless otherwise stated any discrepancies are to be reported to Lacey & Owen Architectural Services Ltd.

RELEVANT DRAWINGS:
This drawing is to be read in conjunction with all other relevant drawings and details

DRAWING COPYRIGHT:
This drawing and all other relevant drawings is the property of Lacey & Owen Architectural Services Ltd. and should not be copied or altered in any way without prior consent

PLANNING ISSUE

Rev	By	Date	Details
A	MO	06/06/23	Planning Issue

PROPOSED
Single storey Front extension & loft conversion

LOCATION
4 Beech Avenue
Ripley
Derbyshire
DE5 3GF

CLIENT
Jason Hunt

DRAWING TITLE
Details as Existing

Drawn By	Date	Dwg.No	Rev
MO	May 2023	KJ3477/01	A

Scales @ A1			1:50	1:100	1:200	1:1250

139 Bath Street
Ilkeston
Derbyshire
DE7 8AS

LACEY & OWEN
ARCHITECTURAL SERVICES LTD

T: 0115 944 5138
E: enquiry@laceyandowen.co.uk
www.laceyandowen.co.uk

CIAT REGISTERED PRACTICE