
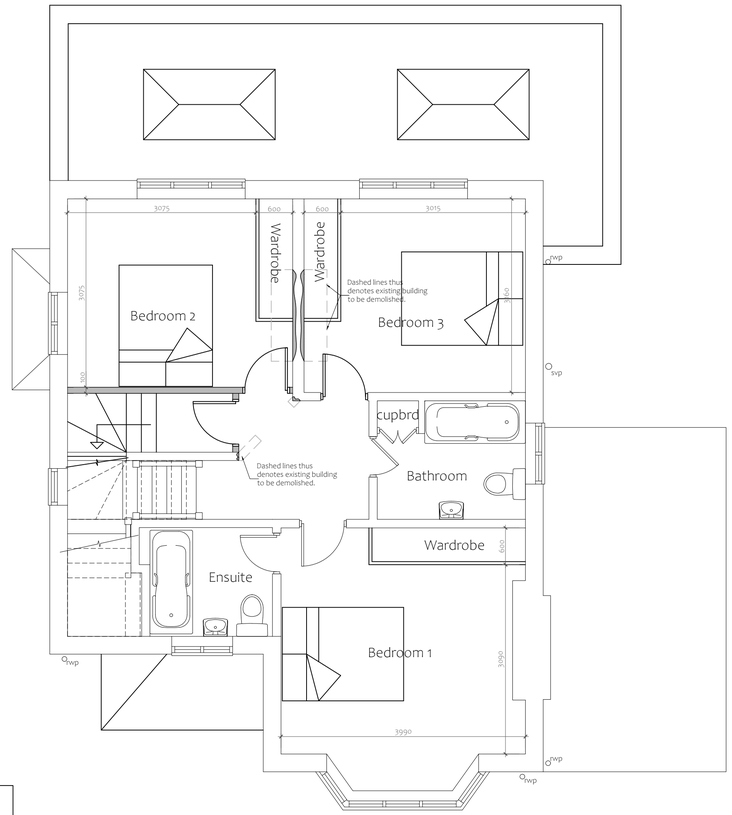


Proposed First Floor Plan
Scale 1: 50

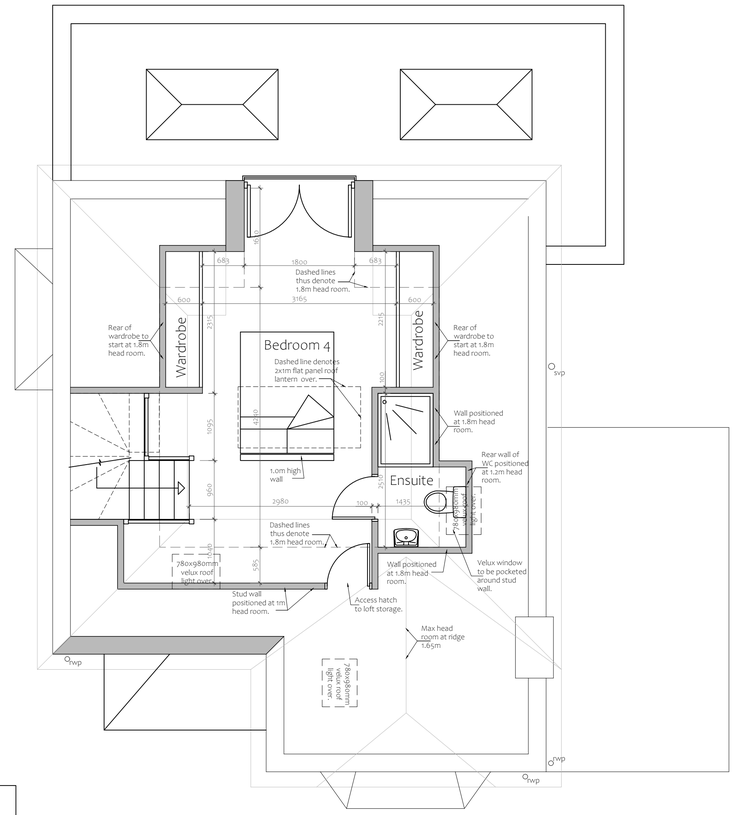

Proposed Second Floor Plan
Scale 1: 50

DO NOT SCALE:
From this drawing all dimensions are in millimetres unless otherwise stated any discrepancies are to be reported to Lacey & Owen Architectural Services Ltd.

RELEVANT DRAWINGS:
This drawing is to be read in conjunction with all other relevant drawings and details

DRAWING COPYRIGHT:
This drawing and all other relevant drawings is the property of Lacey & Owen Architectural Services Ltd. and should not be copied or altered in any way without prior consent

PLANNING ISSUE

Rev	By	Date	Details
B	MO	06/06/23	Planning Issue
A	MO	04/06/23	revised following client comment.

PROPOSED
Single storey Front extension & loft conversion

LOCATION
4 Beech Avenue
Ripley
Derbyshire
DE5 3GF

CLIENT
Jason Hunt

DRAWING TITLE
Proposed 1st & 2nd Floor Plans

Drawn by	Date	Dwg.No	Rev
MO	May 2023	KJ3477/02	B

SCALES @ A1: 1:50 1:100

139 Bath Street
Ilkeston
Derbyshire
DE7 8AS

LACEY & OWEN
ARCHITECTURAL SERVICES LTD

T: 0115 944 5138
E: enquiry@laceyandowen.co.uk
www.laceyandowen.co.uk

CIAT REGISTERED PRACTICE