Legend

Existing Boundary Line

Shared entrance to parking for pizza restaurant delivery and hand car wash customers hatch - green

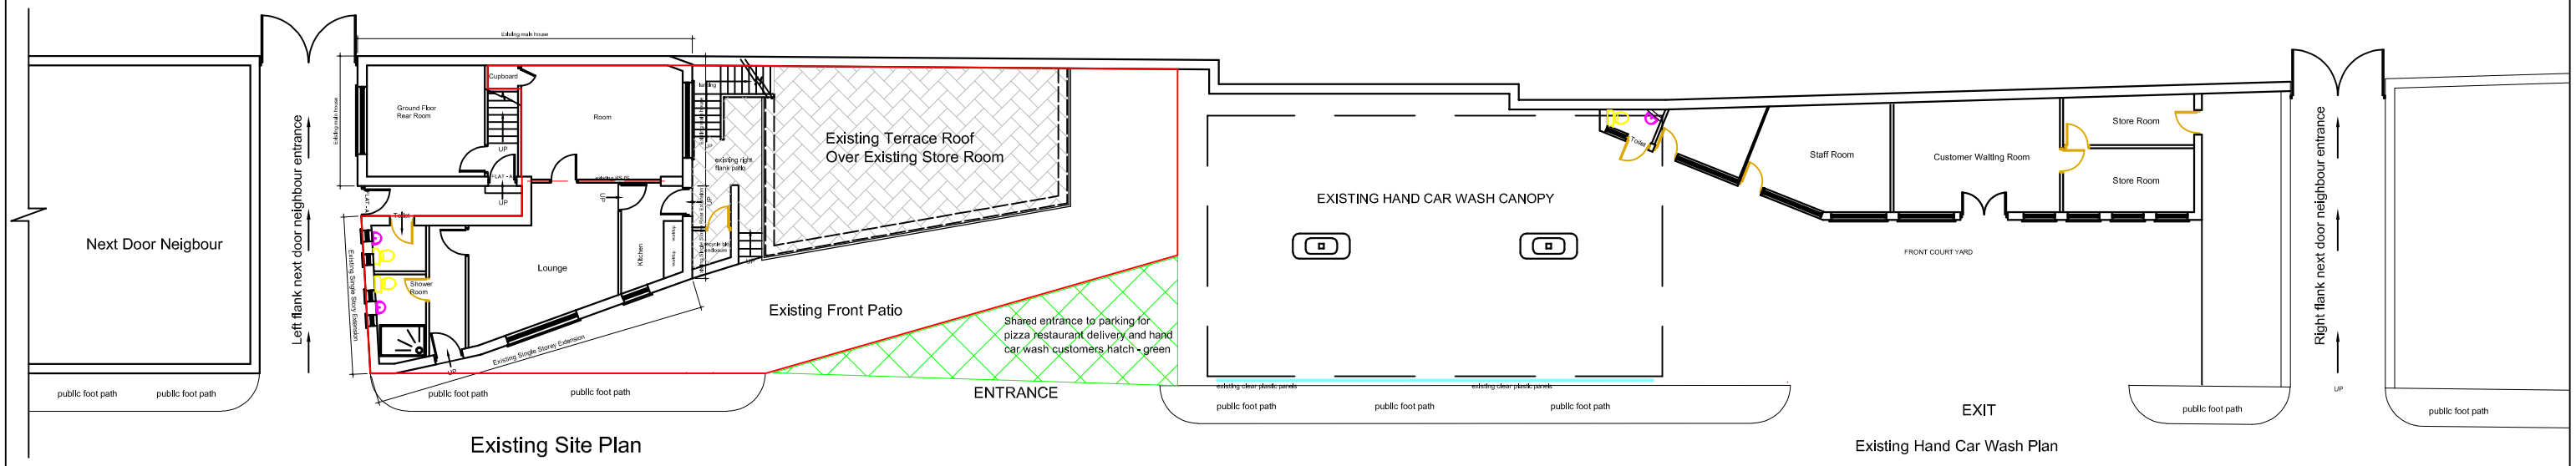

Existing Site Plan

Existing Hand Car Wash Plan

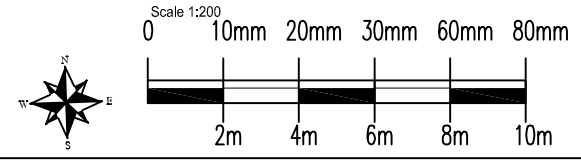

Rev: C / 27-05-2023 Including two storage rooms as part of proposed restaurant boundary line

Planning Control

SM Design Consultancy Studio
29/2 Crescent Road, Crouch End - London N8 8AL
tel: 020 3601 7223 mobile: 07958 475 218 E-mail: smdesignstudio@outlook.com

Rev	Date	C

Site: **5 Chesterfield Road**
Alfreton
Midlands DE55 7DT

Client: **Mr Mergim Cokaj**

Drawing Title: **Existing Site Plan**

Date: **February 2021**

Scale: **1:200**

Drg No: **PC/2021/002**

A3 Format