

Existing Front Elevation

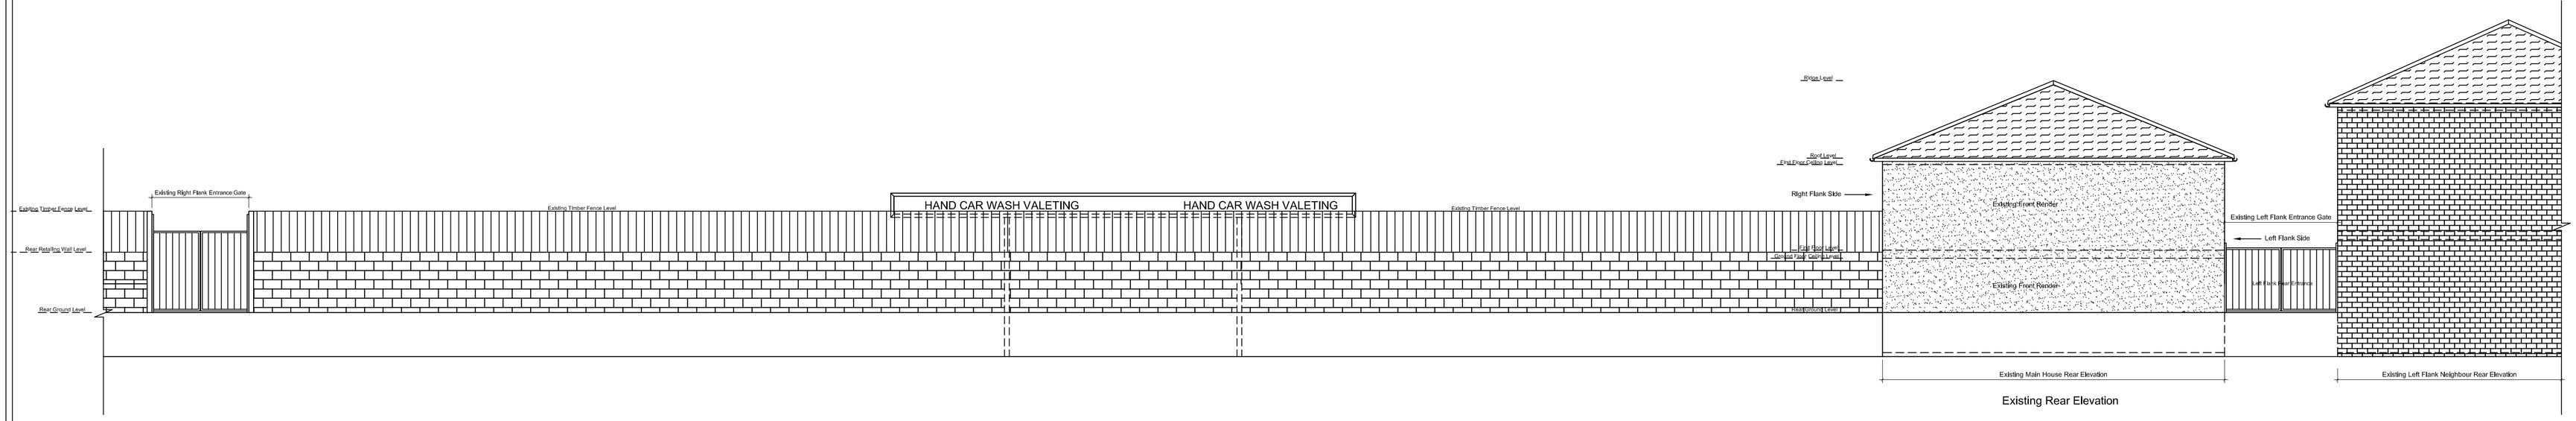

Existing Rear Elevation

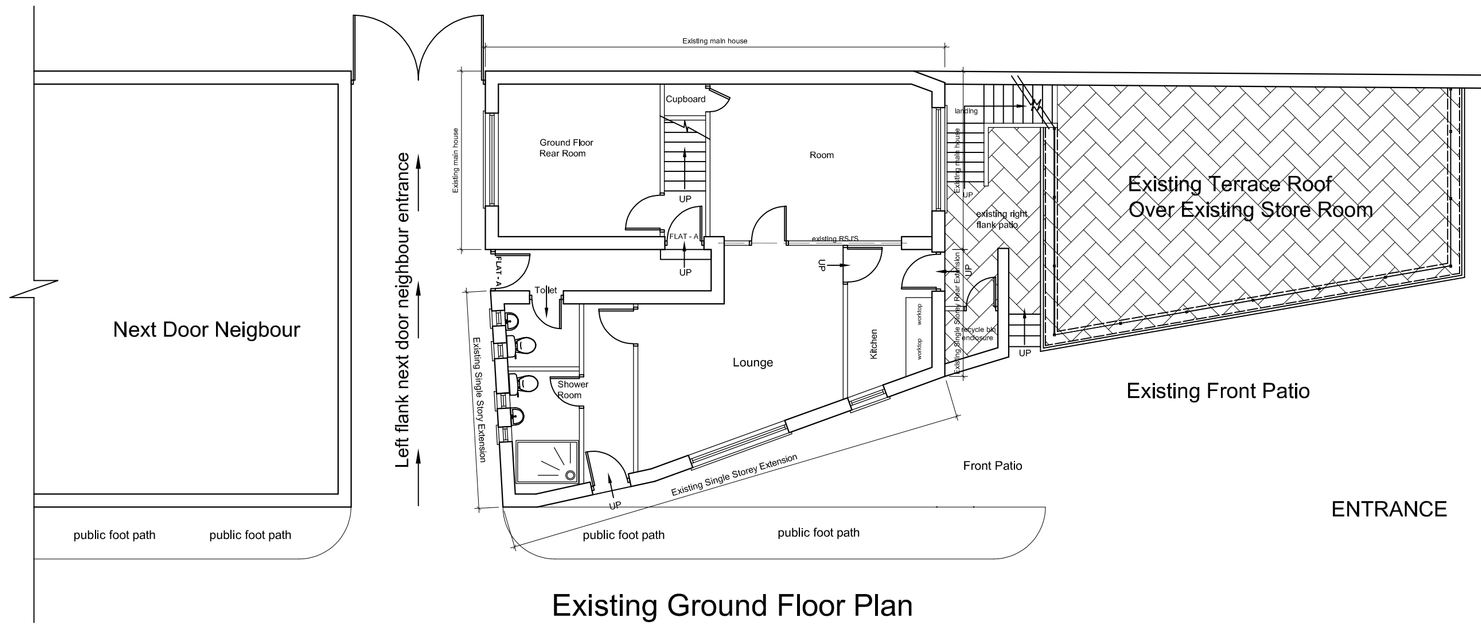

Existing Ground Floor Plan

Existing Front Patio

ENTRANCE

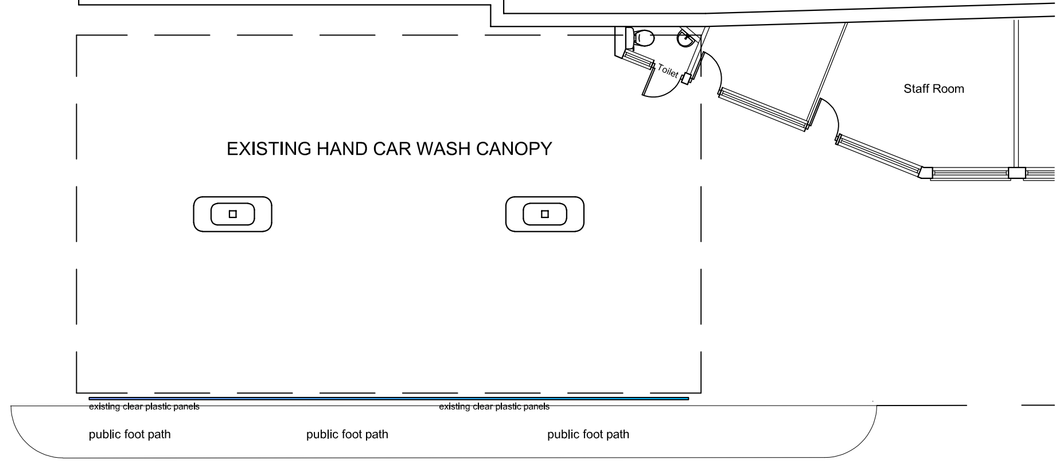

Existing Plan four Hand Car Wash

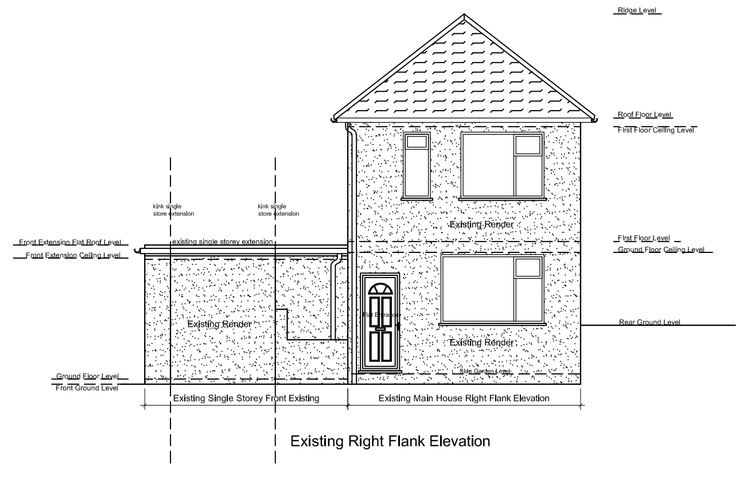

Existing Right Flank Elevation

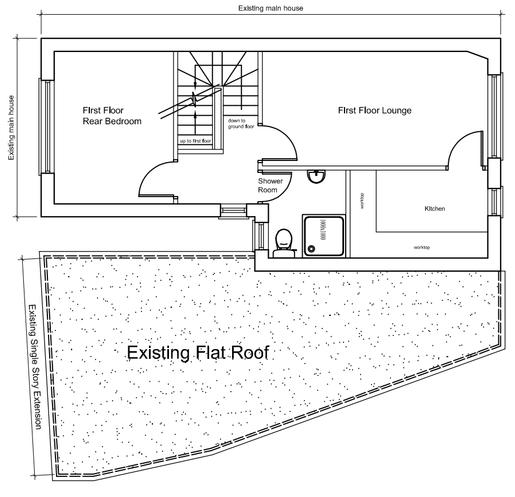

Existing First Floor Plan

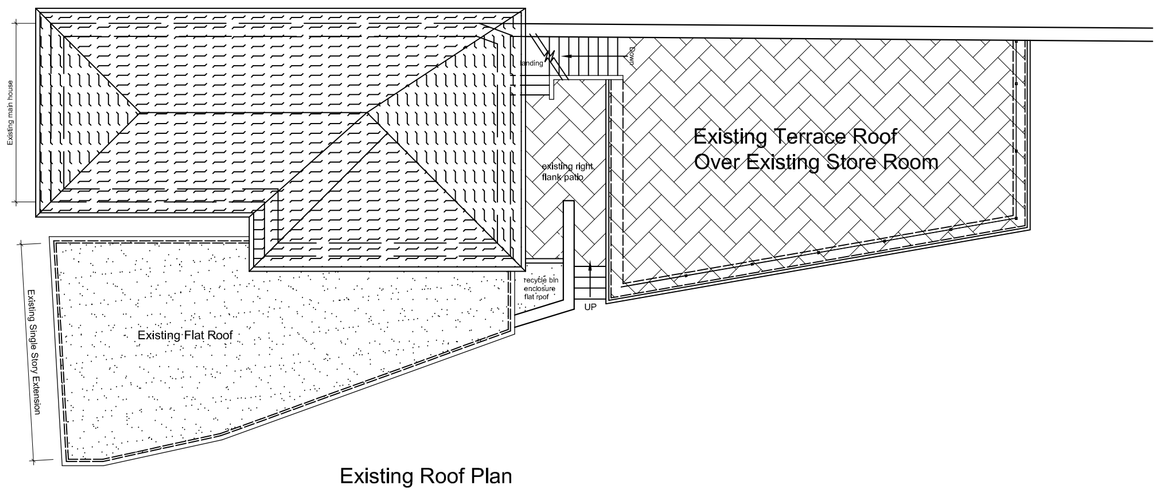

Existing Roof Plan



Existing Left Flank Elevation

Scale 1:100

0 1 2 3 4 5 6 7 8 9 10 [m]

Rev: C / 27-05-2023 Including two storage rooms as part of proposed restaurant boundary line

Planning Control

SM Design Consultancy Studio
29/2 Crescent Road, Crouch End - London N8 8AL
tel: 020 3601 7223 mobile: 07958 475 216 E-mail: smdesignstudio@outlook.com

Rev	Date	C

Site: **5 Chesterfield Road Alfreton Midlands DE55 7DT**

Client: **Mr Mergim Cokaj**

Drawing Title: **Existing Floor Plans and Elevations**

Date: **February 2021**

Scale: **1:100**

Drg No: **PC/2021/001**

NOT FOR CONTRACTION A1 Format