

Proposed Front Elevation

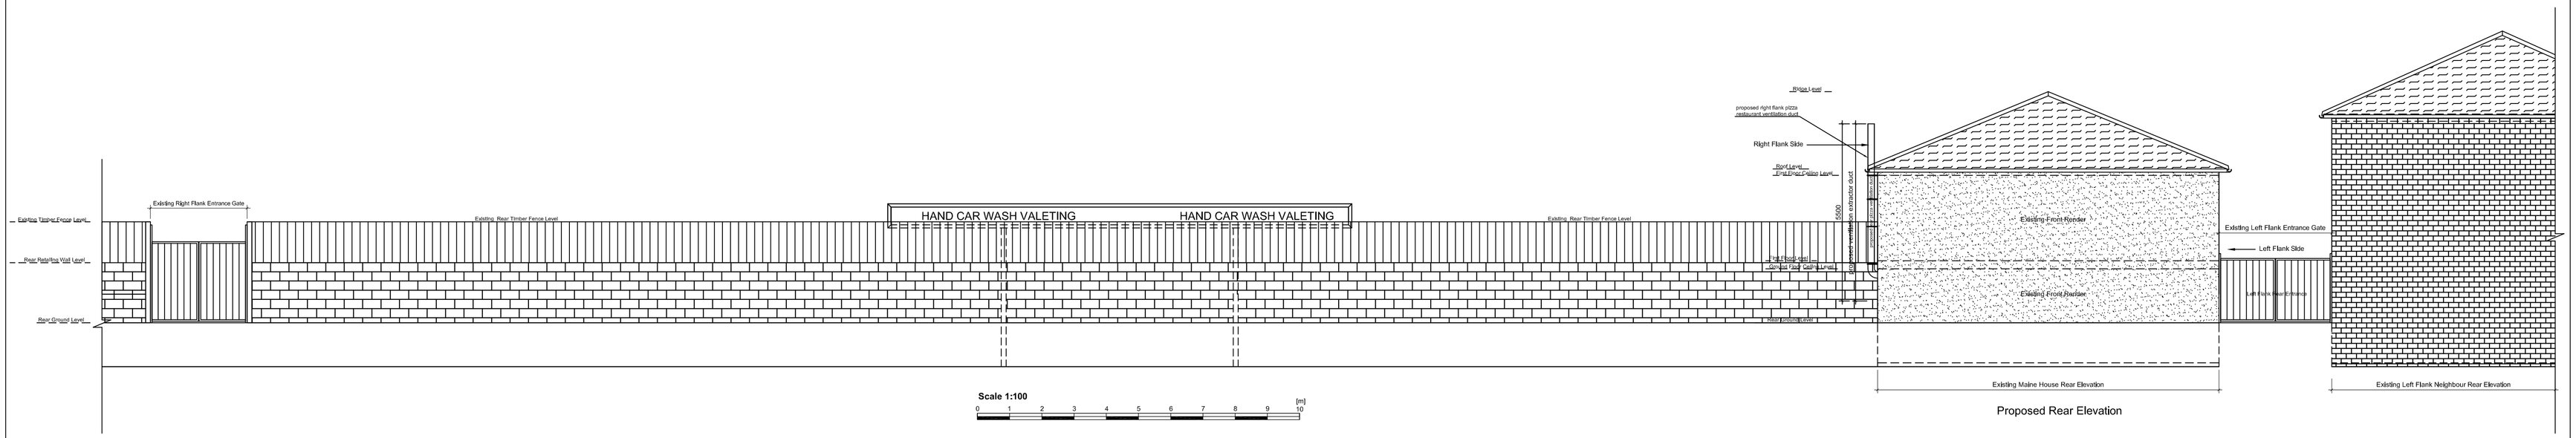

Proposed Rear Elevation

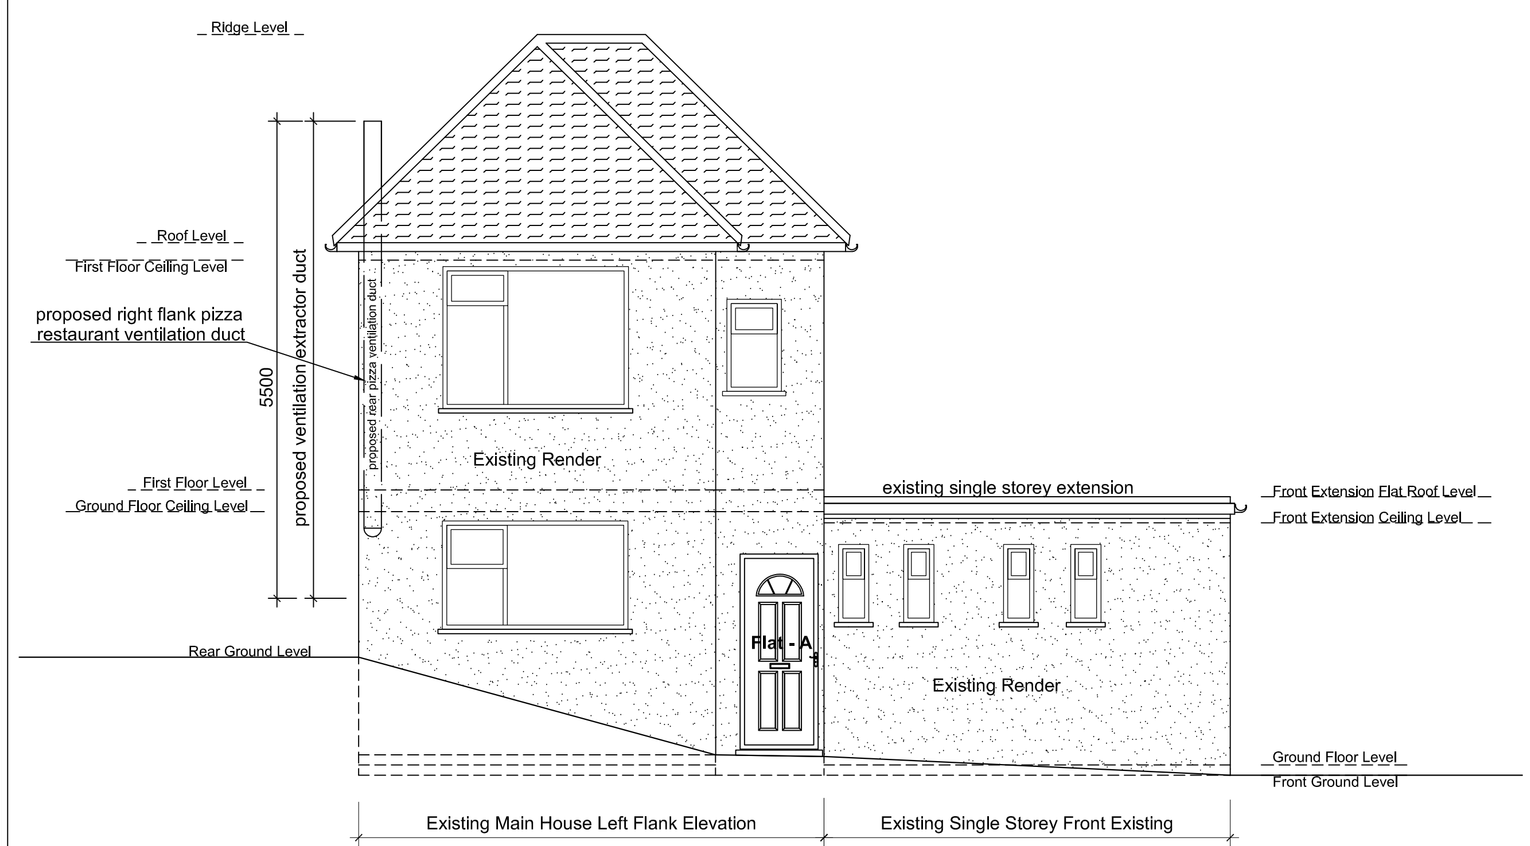

Proposed Left Flank Elevation

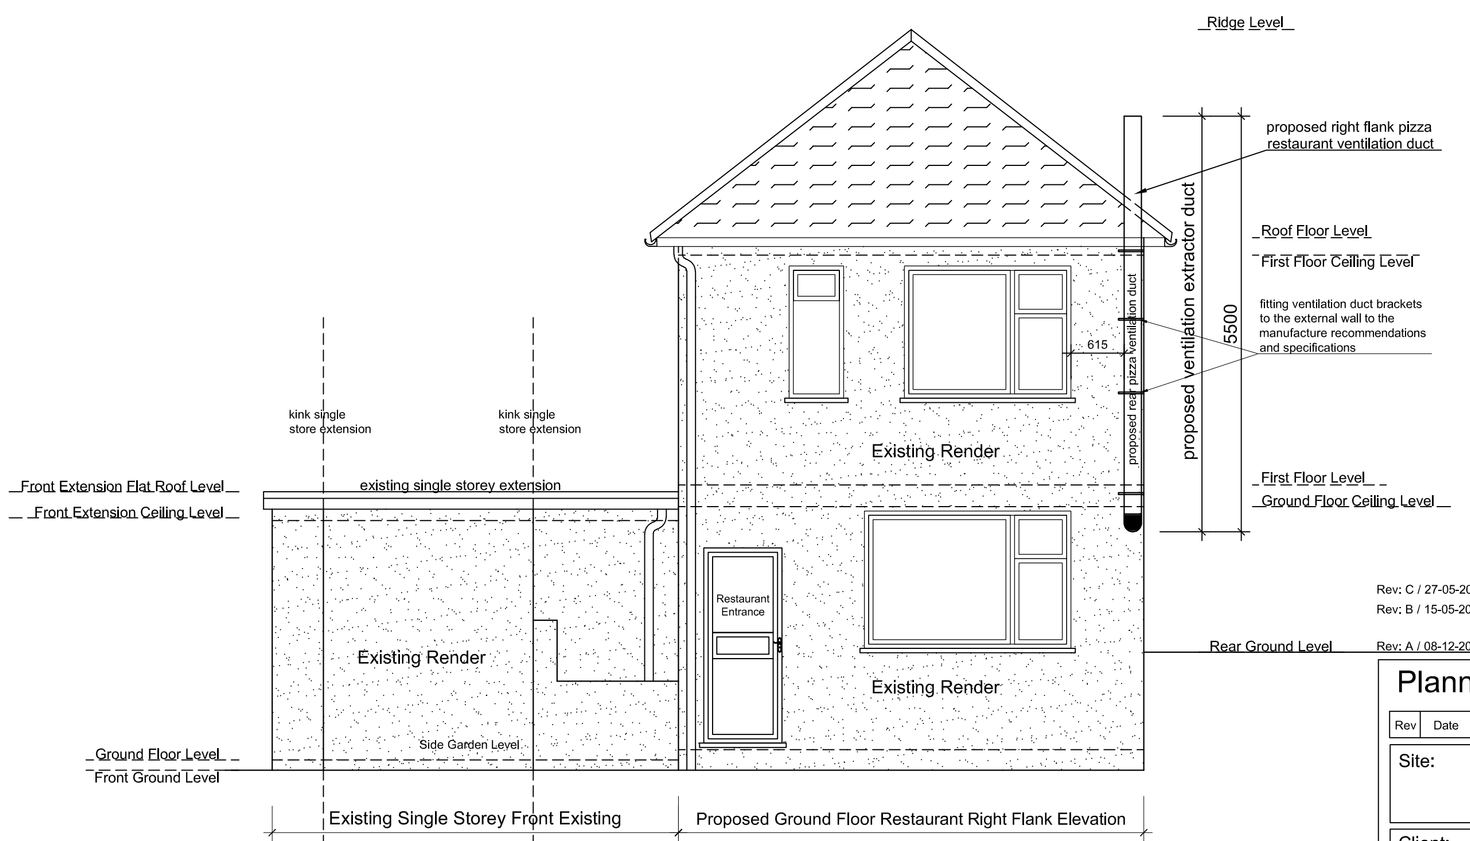

Proposed Right Flank Elevation

Scale 1:50
0 1m 2m 3m 4m 5m 6m

Rev: C / 27-05-2023 Including two storage rooms as part of proposed restaurant boundary line
Rev: B / 15-05-2023 Omitted existing terrace roof over store rooms as part of proposed restaurant and relocate ventilation duct from rear elevation to the right flank elevation
Rev: A / 08-12-2021 Revised external ventilation duct to recommendation of Pollution Consultant and ventilation extractor duct supplier

Planning Control

SM Design Consultancy Studio
29/2 Crescent Road, Crouch End - London N8 8AL
tel: 020 3601 7223 / mobile: 07958 475 218 E-mail: emdesignstudio@outlook.com

Rev	Date	A, B, C

Site: **5 Chesterfield Road, Alfreton, Midlands DE55 7DT**

Client: **Mr Mergim Cokaj**

Drawing Title: **Proposed Elevations**

Date: **February 2021**

Scale: **1:100 & 1:50**

Drg No: **PC/2021/005 - C**

NOT FOR CONTRACTION A1 Format