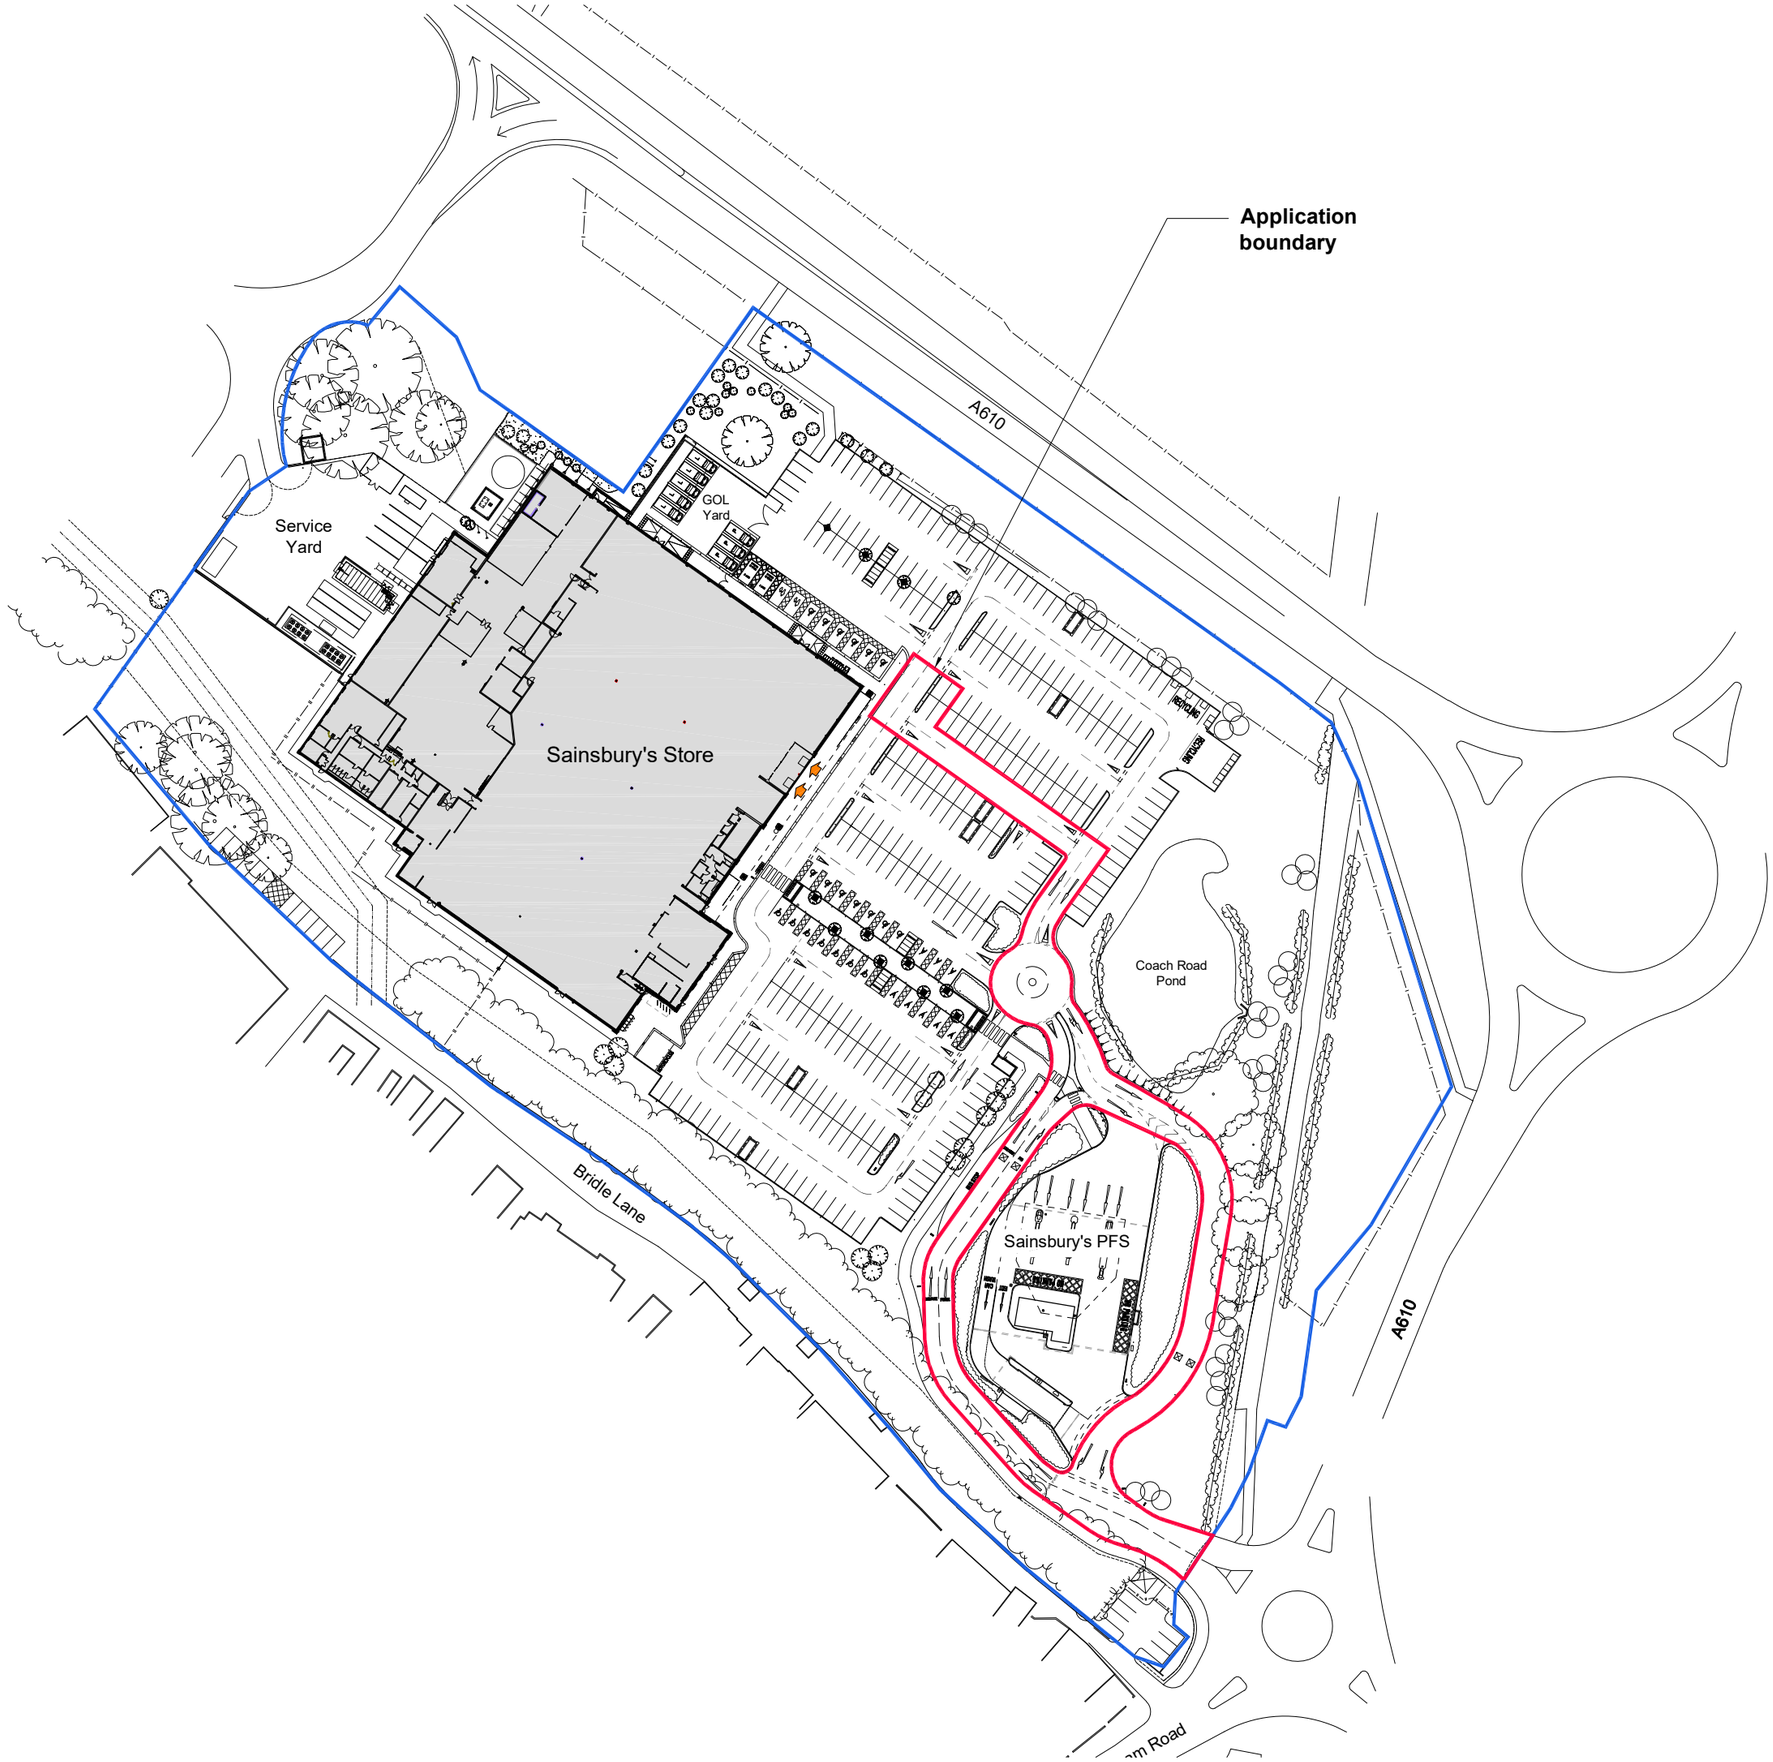

NOTES:

The boundaries & ownerships shown on this drawing are based on third party information provided by others. The author takes no responsibility for the accuracy of the information shown. Suitability of information shown is to be confirmed/approved by others prior to inclusion or reference in any documentation.'

N

0m 25 50

1:1250

Planning Application boundary
2,474 sqm (0.61 acres)

Site Area
40,736 sqm (10.07 acres)

REVISION:	BY:	CHECKED:	DATE:	
2	RHM		06/06/2023	Application boundary updated, areas amended to suit.
1	RHM		18/05/2023	Initial issue

STATUS

A3 | PLANNING

CLIENT

Sainsbury's

PROJECT

RIPLEY
PROPOSED TIMPSON POD

TITLE

SITE LOCATION PLAN

Hadfield Cawkwell Davidson

Broomgrove Lodge, 13 Broomgrove Rd, Sheffield, S10 2LZ T 0114 266 8181 www.hcd.co.uk

HCD PROJECT NO.	SCALE	REV.
2021-249	1:1250 @ A3	2

ASSET-ID_PROGRAMME CODE	ORIGINATOR	DIVISION	LEVEL	TYPE - ROLE - NUMBER
AS-2070_2002	HCD	Z07	00	SK-A-9340

S:\Architecture\2021-249\Drawings\DR - Plotsheets\Ripley\SK-A-9340 - Site Location Plan - Ripley PL.dwg | ©HCD