Scale 1:50

0 1 2 3 4 5



Datum: 74.00m.
Elevation 1.

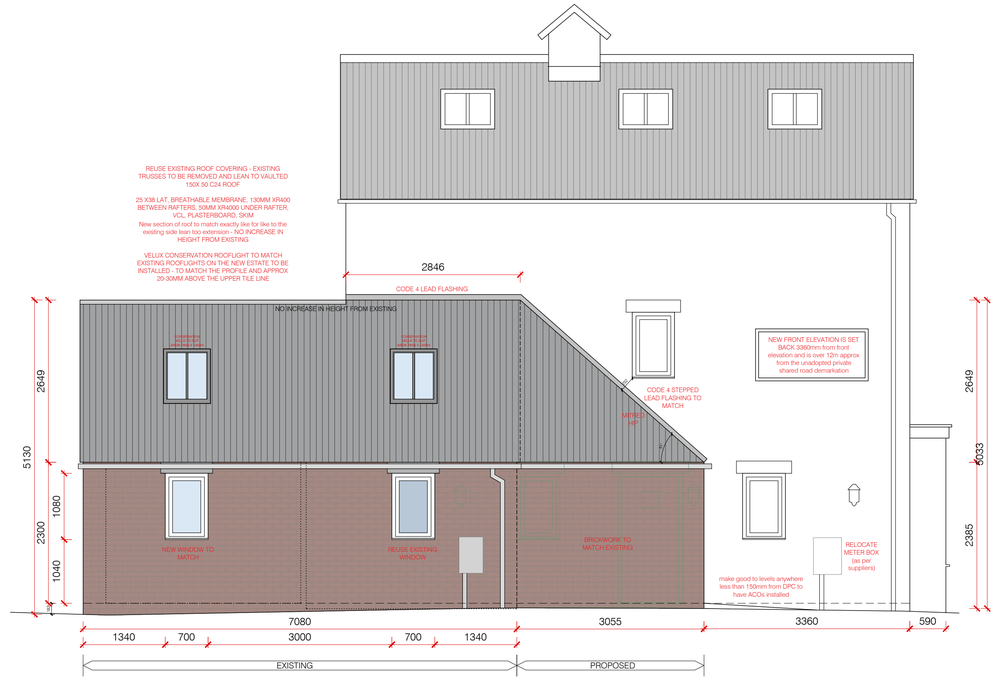

Datum: 74.00m.
Elevation 2.

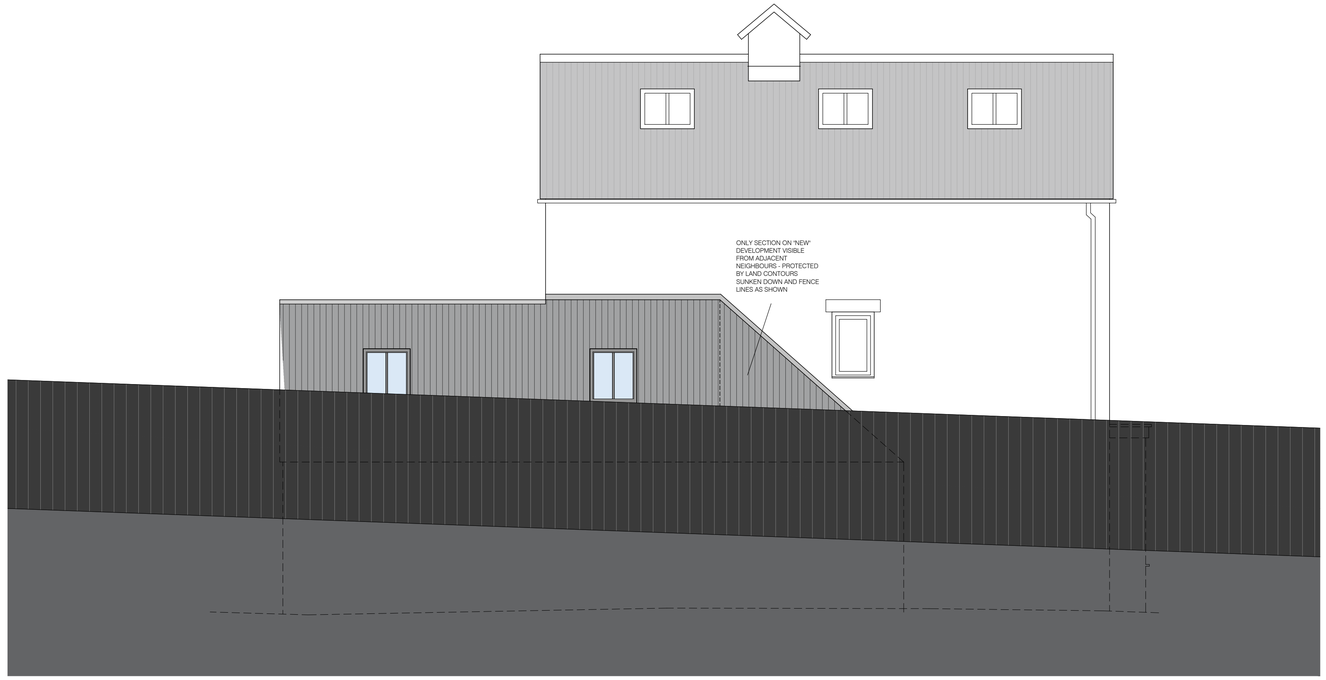

Datum: 74.00m.
Elevation 2.

S.G ARCHITECTURAL DESIGN
Tel: 07817034426. sgarchitecturaldesign@gmail.com
www.sgarchitecturaldesign.com
12 The Hutfall, Belper,
Derbyshire, DE56 1JZ

07 B rev 1 - PROPOSED ELEVATIONS

JOB/PROJECT NO.	PAPER SIZE	DRAWN BY
501	A1	SG

REASON: PLANNING / BREGS
SCALE: 1:50

Drawing measurements shall not be obtained by scaling. Verify all dimensions prior to construction. Immediately report any discrepancies on this document to SG ARCHITECTURAL DESIGN.

REV.	DESCRIPTION	DATE	BY	CHKD