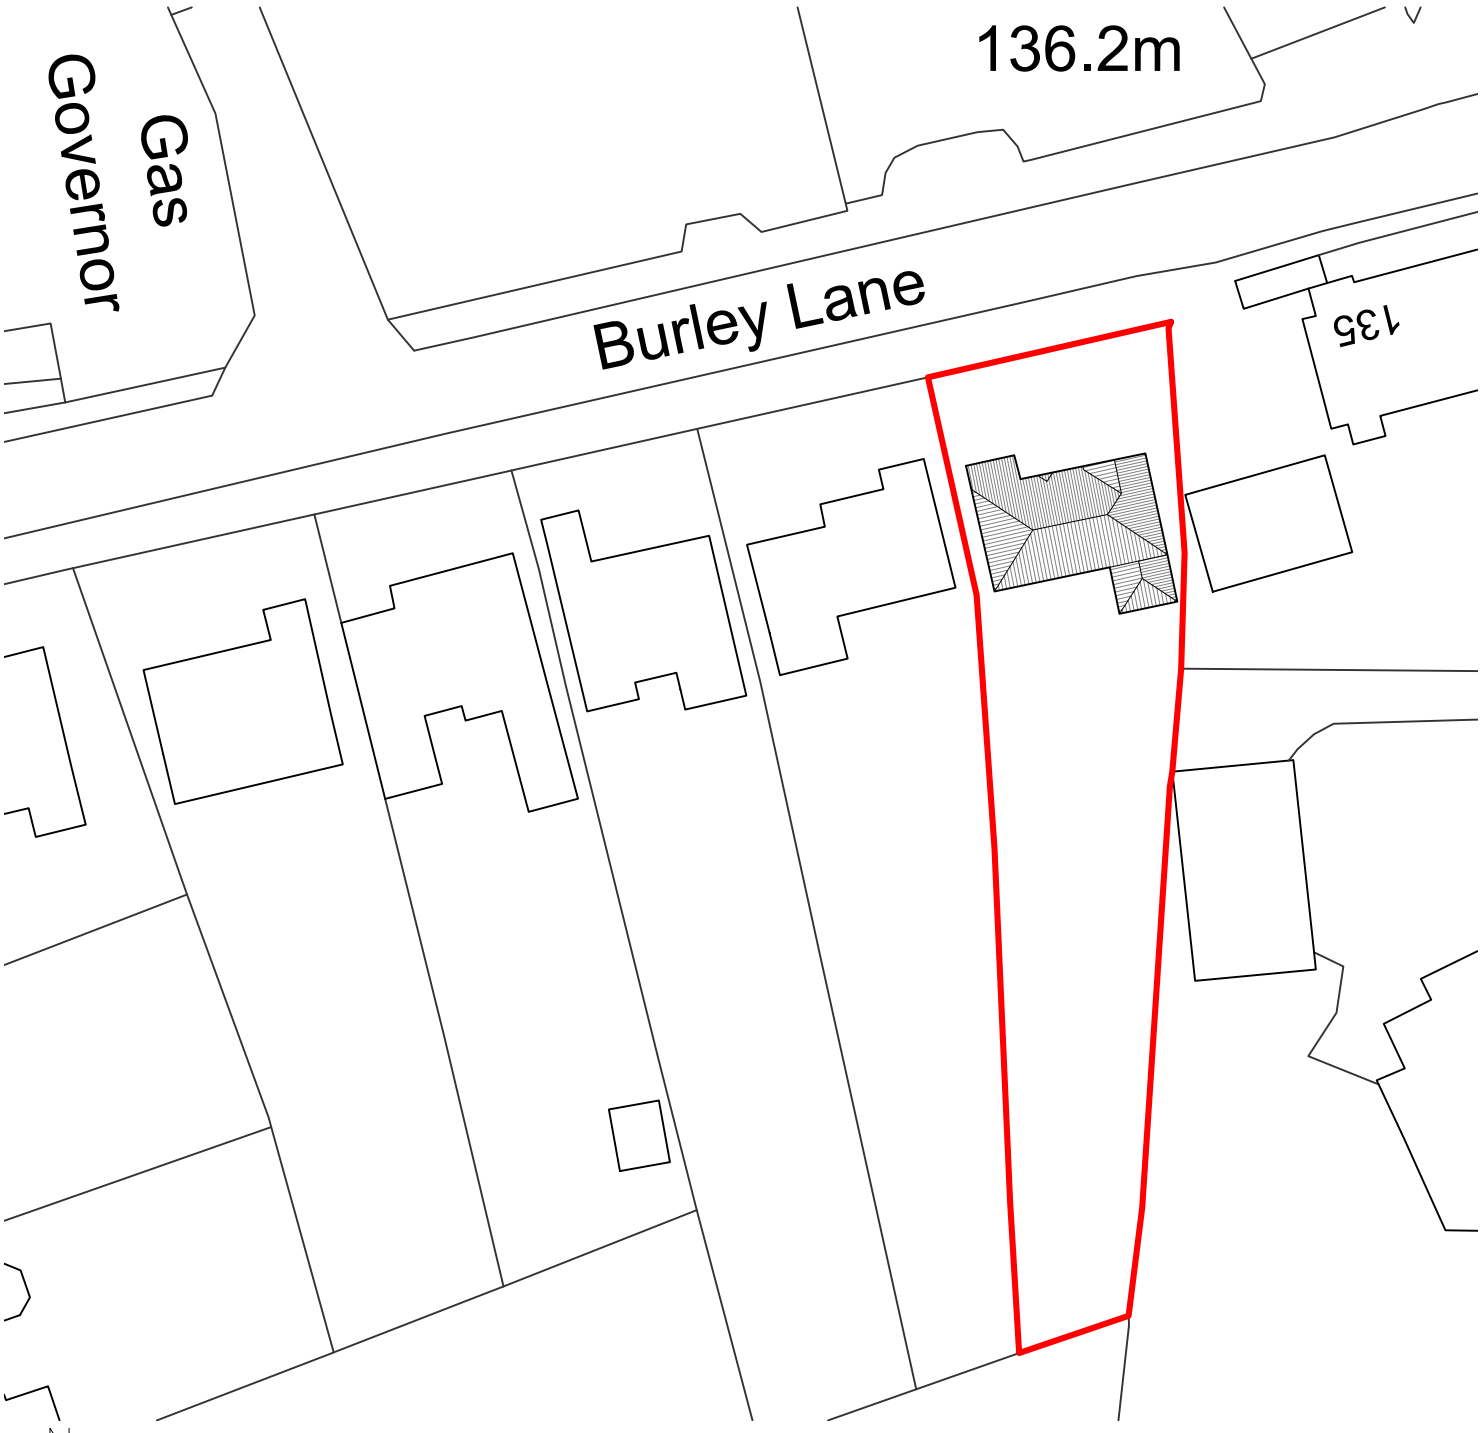

0 5 10 15

metres

1:500

NOTES:
1. Insert note.

PROJECT
137 Burley Lane,
Quarndon, Derbyshire.

CLIENT
S. Pickard & O. Young

FILE: *21-128-model rev A.dwg*

TITLE
Existing Block Plan

NUMBER	REVISION	STATUS
137/EB/A	/	Planning
SCALE @ A4	ISSUE DATE	REVISION DATE
1:500	June 23	

[redacted]