Location Plan

Site Address: **Lea Wood Hall, Mill Lane, Holloway, Matlock, DE4 5AQ**

PlanningPortal

Date Produced: **26-May-2023**

Scale: **1:1250 @A3**

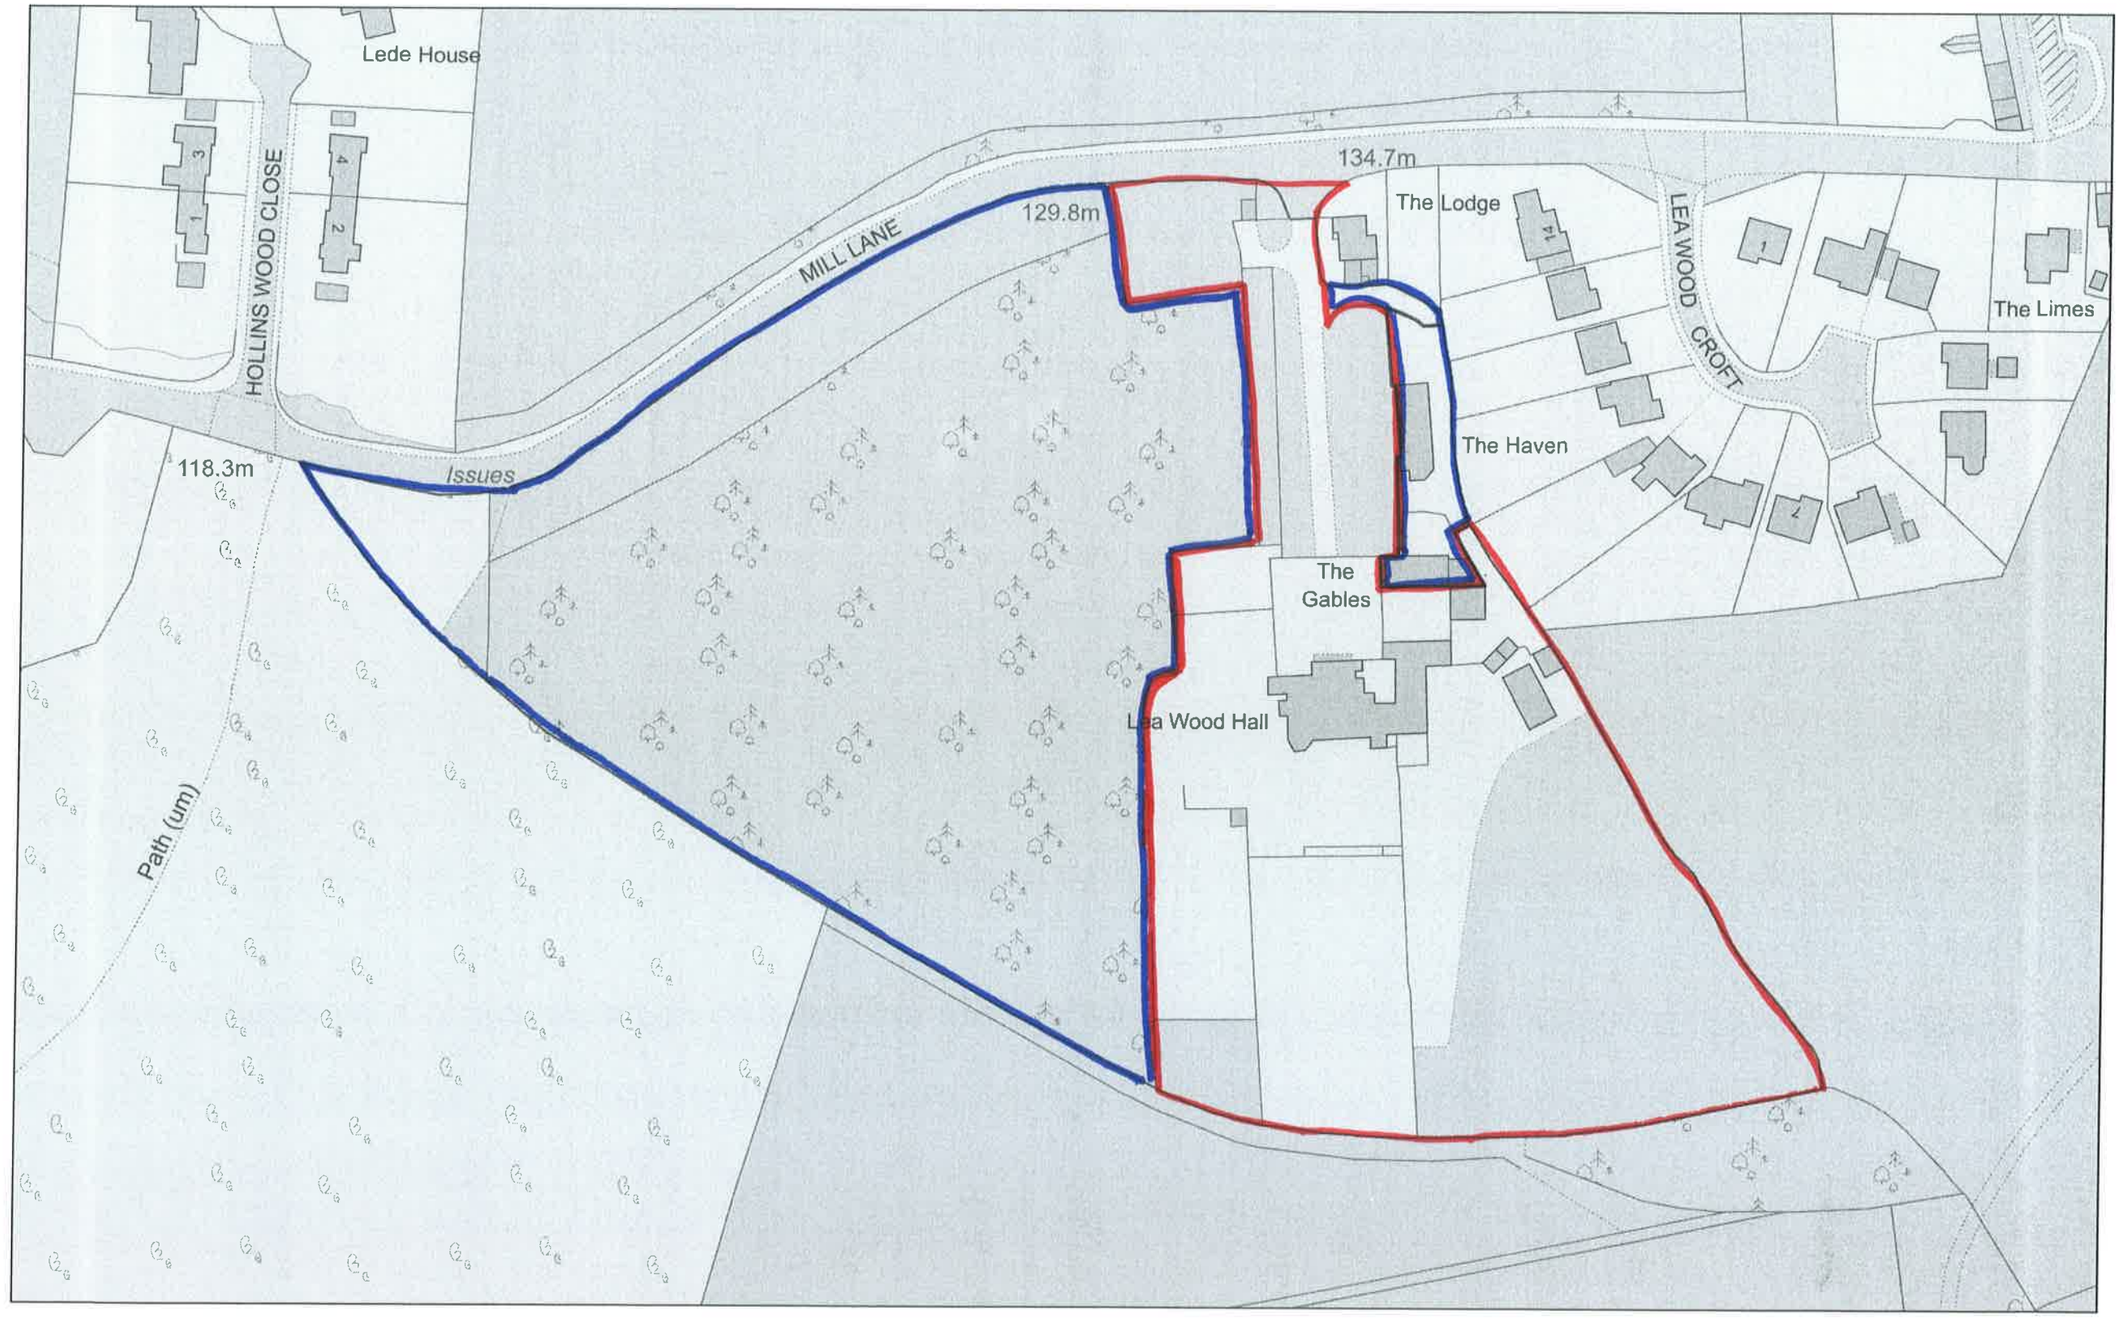

Planning Portal Reference: **PP-12192210v1**

0 50

Metres

Powered By TerraQuest

© Crown copyright and database rights 2023 OS 100042766