
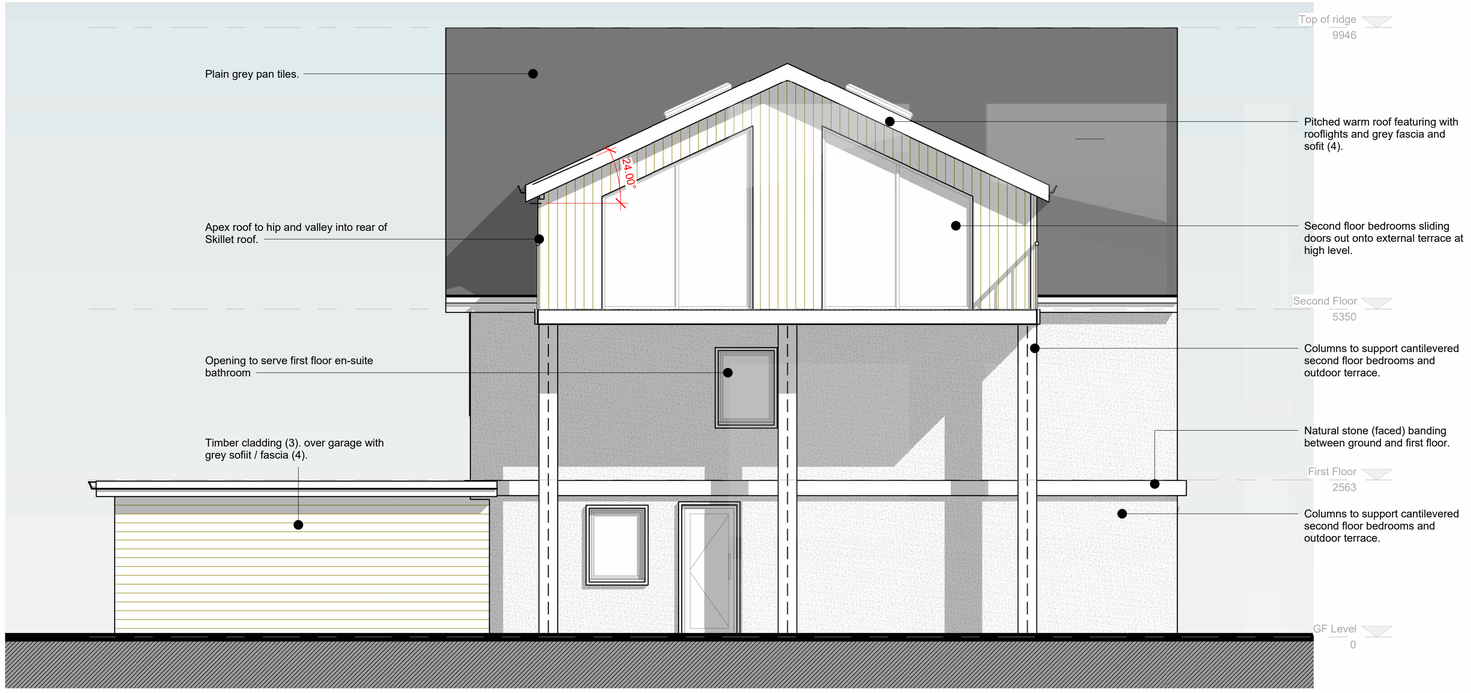


Proposed North Elevations

1 : 50

1m 5m

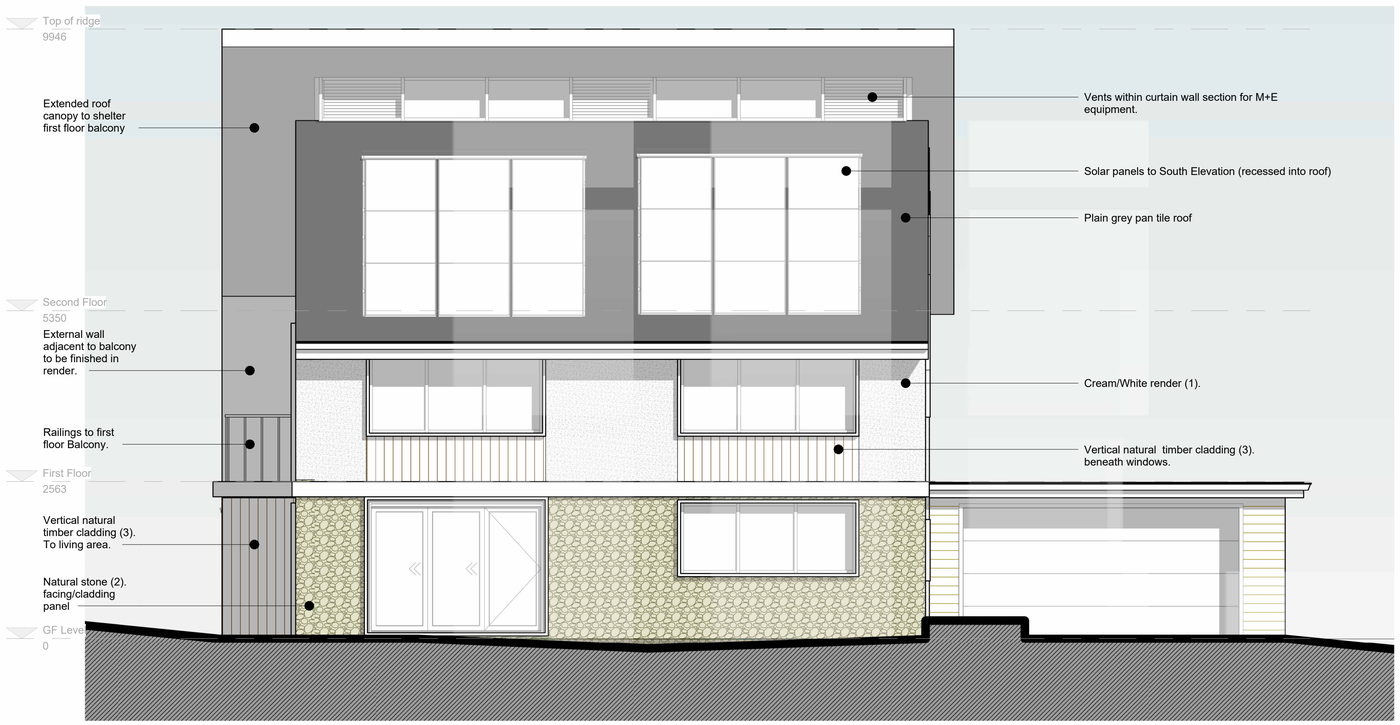

Proposed South Elevation


1 : 50

1m 5m

Proposed Materials :

WALLS: 1. Painted white render 2.Natural Timber Cladding. 3. Natural Local quarried stone.
ROOF: Clay plain grey/concrete tiles to match existing
FENESTRATION: Grey UPVC double glazed windows
RAINWATER GOODS: UPVC Black gutters and downpipes
FASCIAS +SOFFITS: Grey UPVC sofit + Facscia to.

1. White/Cream render

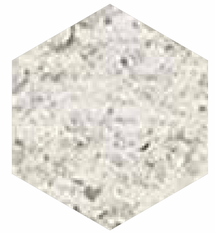

2. Local quarried Stone



3. Natural Timber Cladding.



4. UPVC Grey Soffit/ Fascia



Notes:

The Designs and all information given in the drawing are copyright of MK 1 Architecture and may not be used, amended, copied or reproduced for any purpose.

The drawing is to be used soley for the intended purpose. The Author accepts no liability or responsibility for any errors or ommisions arising throughout misuse.

Contractors must check all dimensions on site; Only figured dimensions are to be worked from. Take site dimensions for all fabrication work and refer all discrepancies for clarification or instruction before works are carried out.

DO NOT SCALE OF THIS DRAWING

Rev	Description	Date

MK 1 Architecture
1 Moorside Lane
Holbrook
DE56 0TW
Tel: 07946576793

PROJECT

Monyash, Lodge drive, Belper DE56 2TP

TITLE

Proposed North and South Elevations

CLIENT

Mr D. Sutton

DRAWN BY	CHECKED BY	DATE
Author	Checker	10/07/22

SCALE (@ A1)	PROJECT NUMBER
As indicated	NTU-JSM-004

DRAWING NUMBER	REV
J22-05-201	

06/06/2023 22:02:42