Proposed Floor Plan

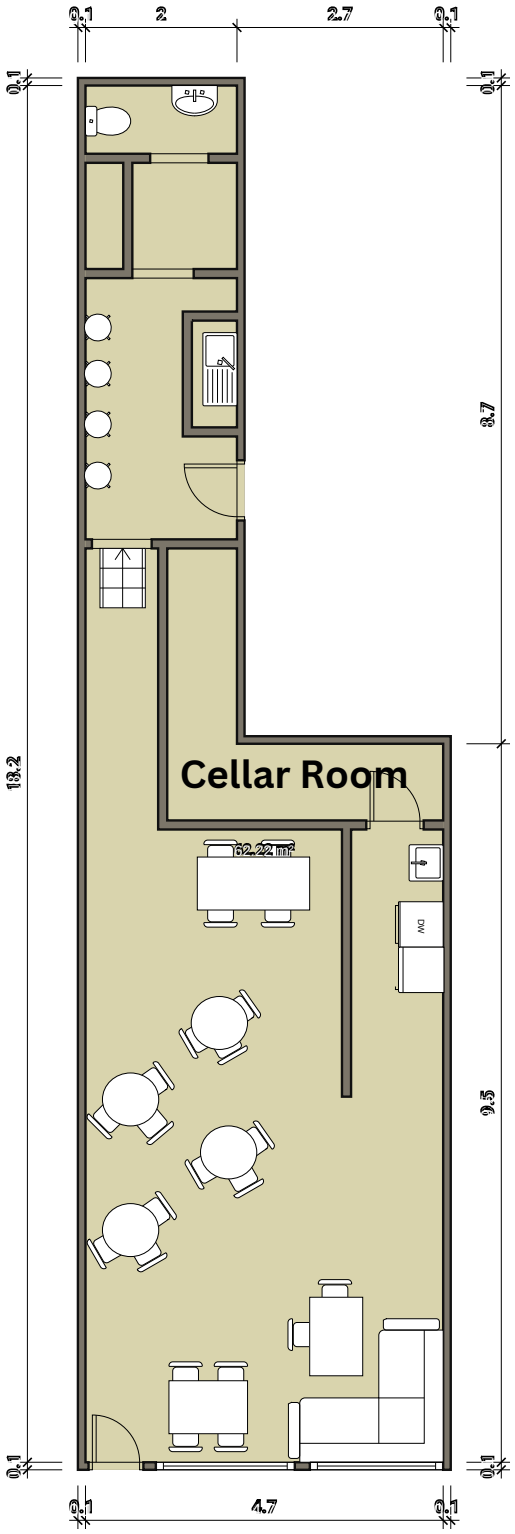

1 : 100