Drawing number **22/752/02**

Rev	Date	Description



Proposed front elevation



Proposed side driveway elevation



Proposed rear elevation

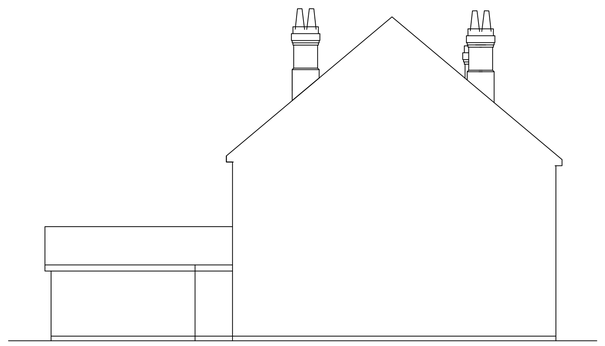

Proposed side elevation

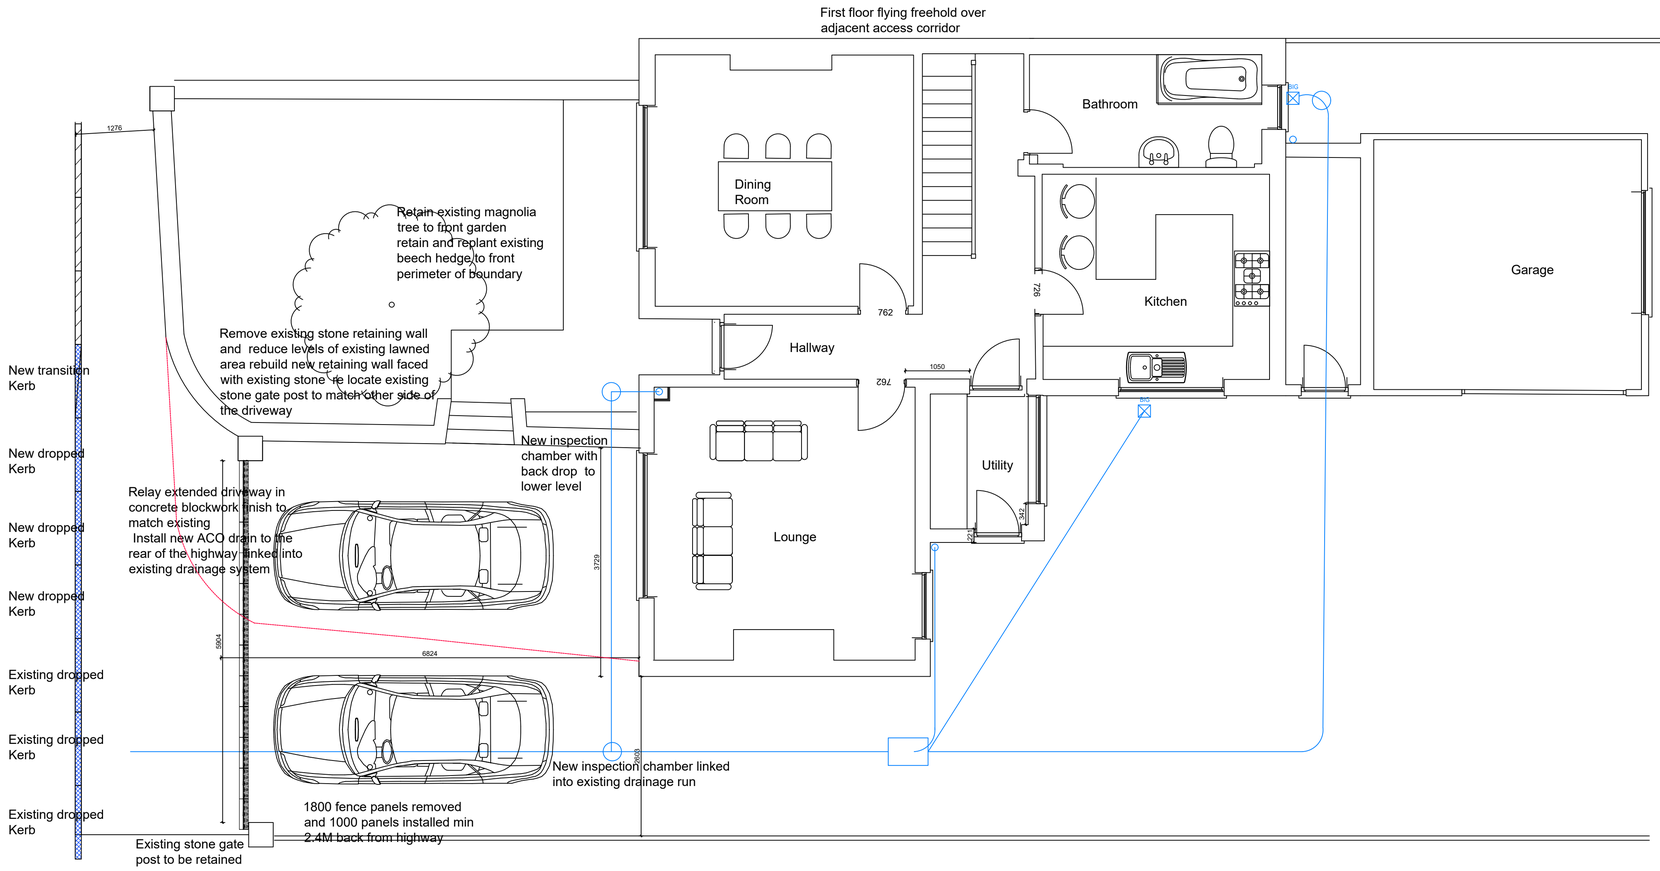

Proposed driveway access

Storm Design
design to extend ltd
35 Kirkham Drive Toton Beeston, Nottingham. NG9 6HG
Tel: 0115 9720969
email: info@stormdesign.uk

Client
Mr & Mrs Entwisle

Address
22 High Bank
Denby
Derbyshire
DE5 8PL

Date **28/04/2023**
Scale **1:50 1:100**

Drawn **PJS**
Checked **IS**

Drawing number **23/814/02**

Drawing title

Proposed site plan and elevations

Construction details not to be scaled from this drawing use dimensions only.
This drawing is copyright and may not be altered, traced, photographed, electronically copied or used for any purpose other than for which it is issued, without the permission of Ian Storm.

A1

IF IN DOUBT ASK