Existing Ground Floor

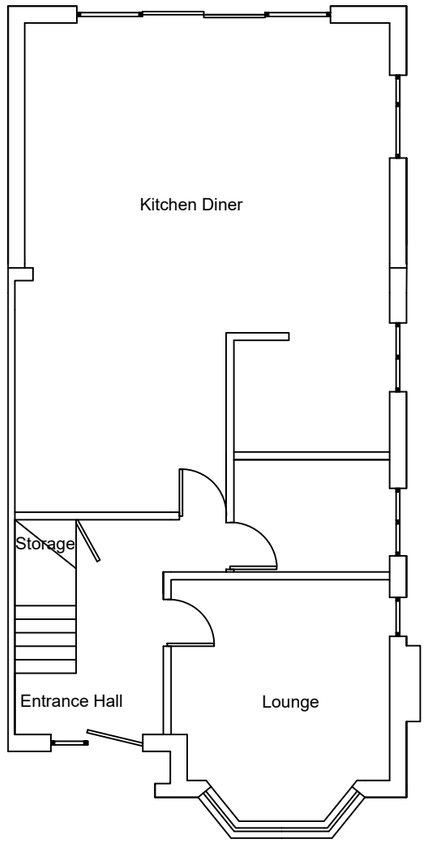

Existing First Floor

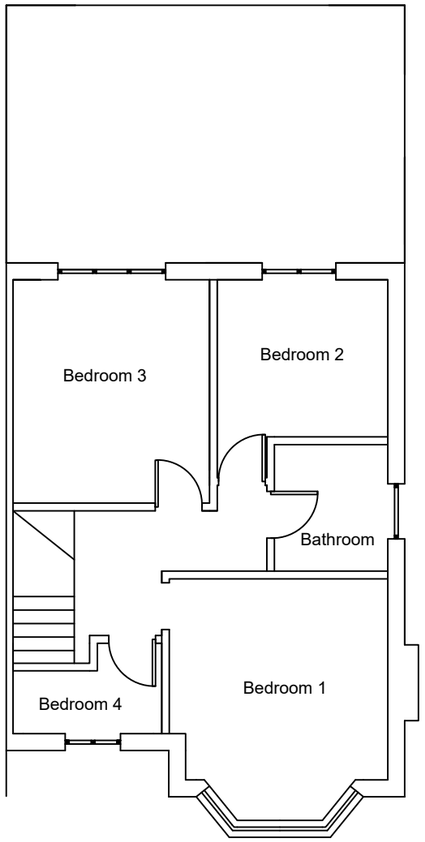

Scale 1:100 @A3

38 Wycliffe Road
DE55 7HR

Mr Robert Bowers

Project:
Side Garage Extension/Loft Conversion

Existing Layouts

Drawing No: 23/805

Date:06/06/2023

Harwood-Stone Design
81A Newbold Road
Chesterfield
S41 7PU

Mob: 07874 759 365

Email: harwoodbuildingdesign@gmail.com

Harwood-Stone Design